


PLAN VIEW - EXISTING ACCESS SITUATION.

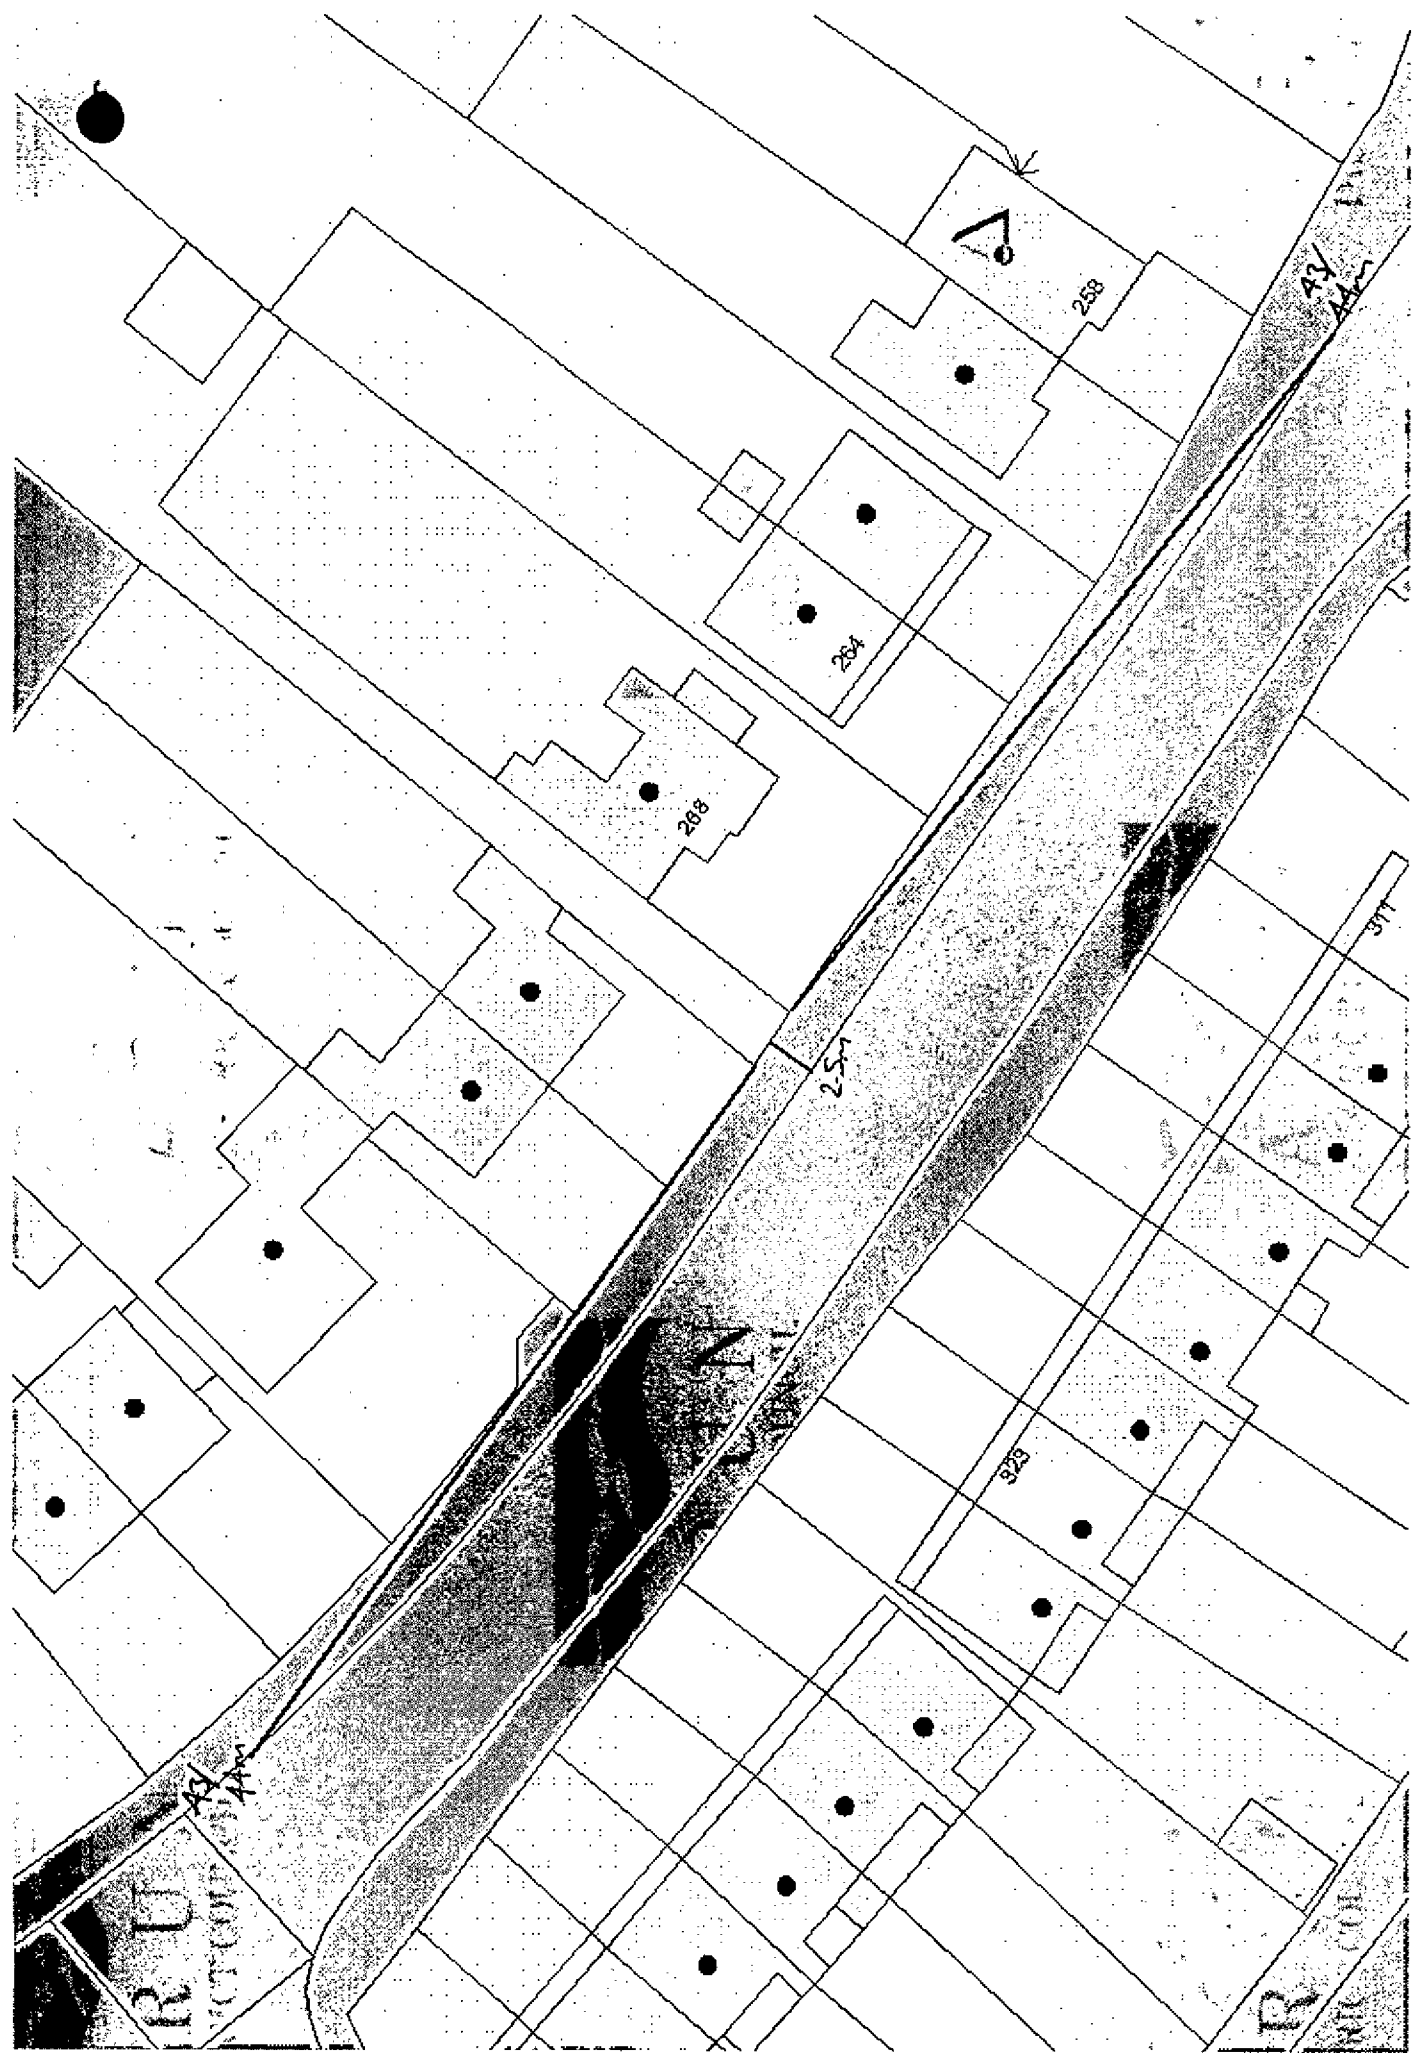

(NOT TO SCALE)