



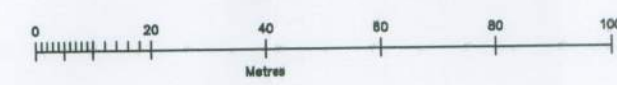

1:1250 Location Plan

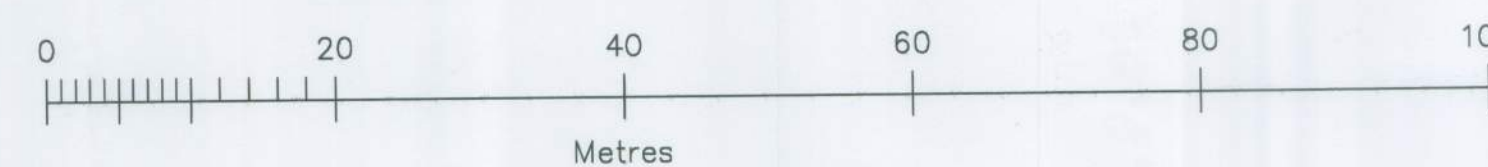

1:500 Block Plan



NOTES

DO NOT SCALE OFF THIS DRAWING
CHECK ALL DIMENSIONS ON SITE BEFORE ANY WORK IS COMMENCED
ALL GOODS MATERIALS AND WORKMANSHIP MUST CONFORM WITH CURRENT BUILDING REGULATIONS, BRITISH STANDARDS AND CODES OF PRACTICE
COPYRIGHT OF THIS DRAWING IS RETAINED BY THE ARCHITECT AND IT MUST NOT BE REPRODUCED WITHOUT WRITTEN CONSENT

REV	DATE	BY	AMENDMENT

 **folkes architects**

L 21923 88923
L 21923 81549
info@folkesarchitects.co.uk

THE DESIGN STUDIO
14 High Street
Bognor Regis
BN44 3RD

CLIENT
W.N.W and H.R Holding

JOB TITLE
Land Off Renoir Mews
Berstead
Bognor Regis

DRAWING TITLE
Location and Block Plan

DATE	SCALE	DRAWN BY
April 2013	1:1250/1:500	MF

JOB NO.	DRAWING NO.	REVISION
1313	1.01	-