
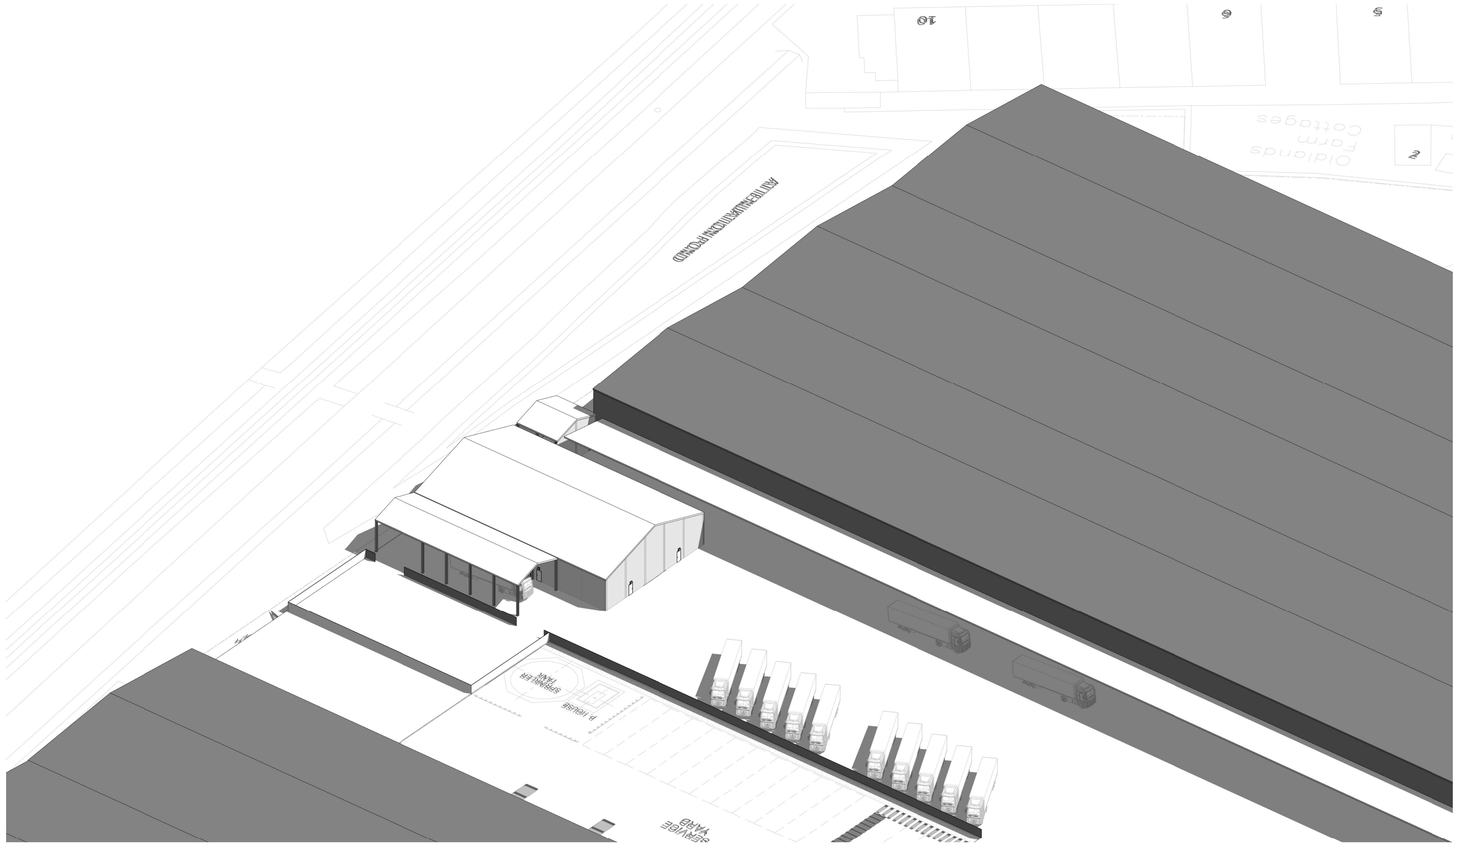


1 | 3D View 1

63001 | SCALE:

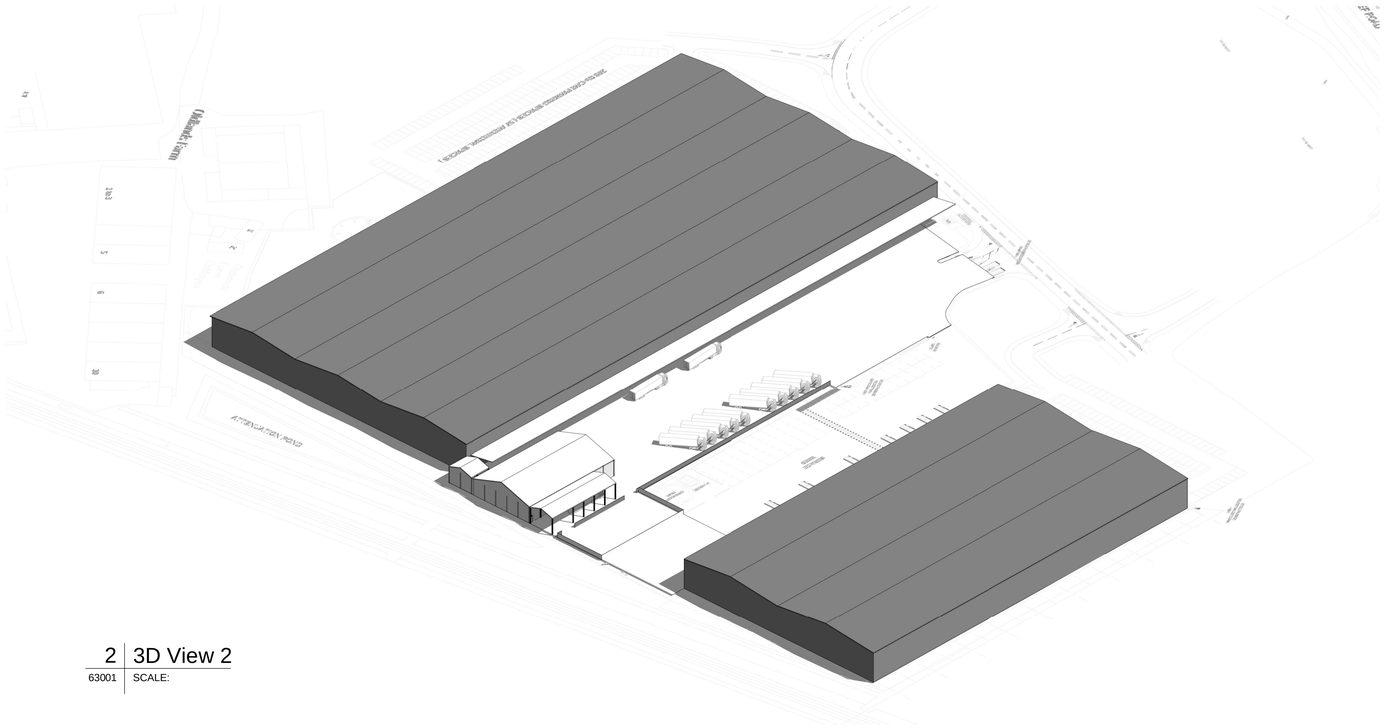

2 | 3D View 2

63001 | SCALE:

Project Management Initials : Designer : BB Checked : SI Approved : SI ISO A1 594mm x 841mm

Last Plotted : 07/09/2018 11:25:40
Filename : C:\Users\brandon.bardsley\Documents\Rolls Royce- Bognor Regis-Building Model_Proposal_Planning_brandon.bardsley.rvt

Printed on ___% Post-Consumer Recycled Content Paper
ARUN DISTRICT COUNCIL BE/81/18/PL

This drawing has been prepared for the use of AECOM's client. It may not be used, modified, reproduced or relied upon by third parties, except as agreed by AECOM or as required by law. AECOM accepts no responsibility, and denies any liability whatsoever, to any party that uses or relies on this drawing without AECOM's express written consent. Do not scale this document. All measurements must be obtained from the stated dimensions.

AECOM

PROJECT

Modular Logistics Extension
Plant Bognor Regis

Rolls Royce Motor Cars
Bognor Regis
PO22 9NN

CLIENT

BMW GROUP

BMW UK

Summit Avenue, Farnborough
GU14 0FB
0370 505 0160 tel
www.bmwgroup.com

CONSULTANT


AECOM
1 New York Street
Manchester
M1 4HD
United Kingdom
Fax +44 (0)161 601 1799
Tel +44 (0)161 601 1700
www.aecom.com

NOTES

ISSUE/REVISION HISTORY

I/R	DATE	DESCRIPTION
A	07/08/18	Issued for Planning.

KEY PLAN

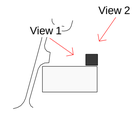

PROJECT NUMBER

60577977

SHEET TITLE

Planning Application Drawings
Temporary Structure
Massing
As Ind.@A1

SHEET NUMBER	REV
RR-ACM-00-ZZ-M3-A-63001	A