


PLANNING
PORTAL NO
09897536

101 NORTH BEESTED STREET

EXISTING WALLS

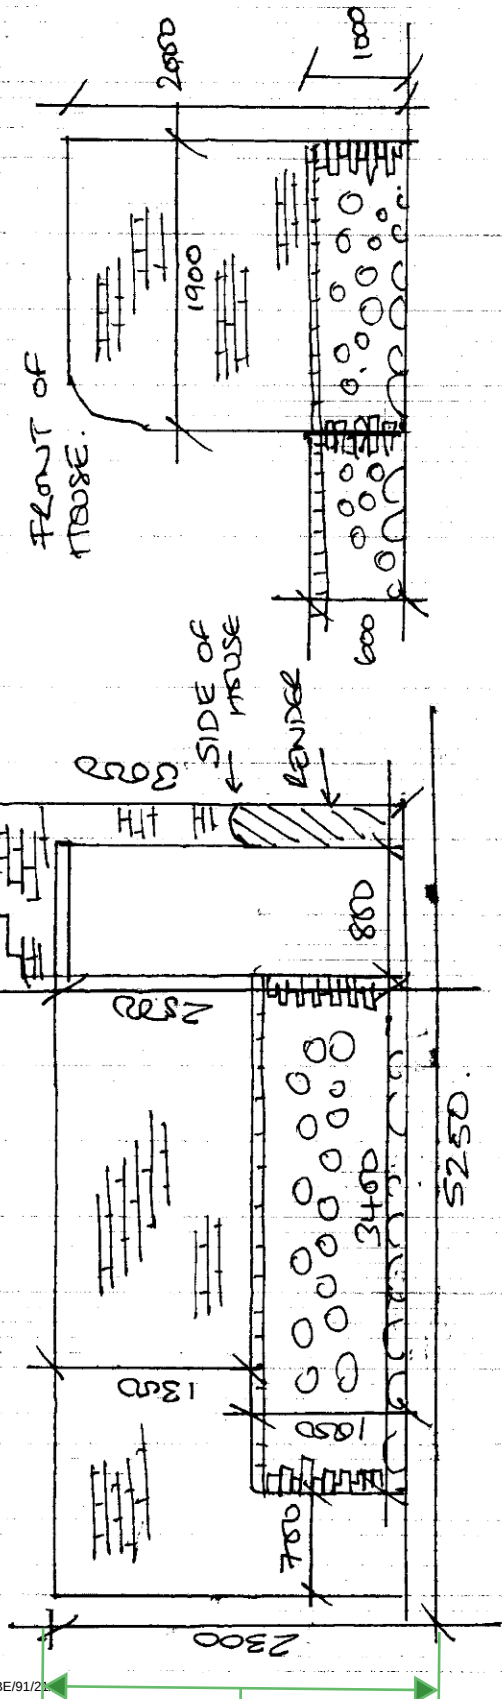


1:50 ELEVATION FROM DRIVEWAY

1:50 ELEVATION FROM ROAD
(NORTH BEESTED ST)

PROPOSED WALLS

(REMOVAL OF BECKWALL
ABOVE AS
DAMAGED)
USING EXISTING
STONES, FLINTS +
BRICKS

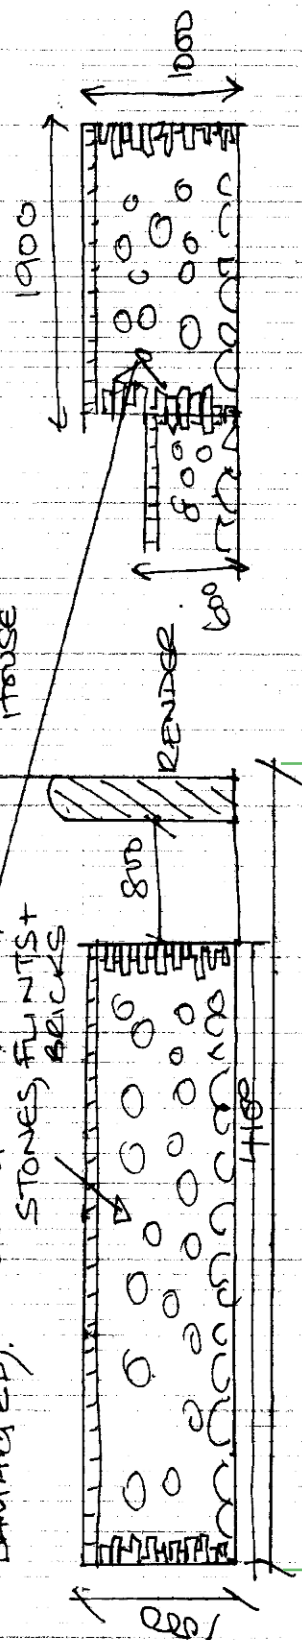

1:50 ELEVATION FROM DRIVEWAY

1:50 ELEVATION FROM ROAD