

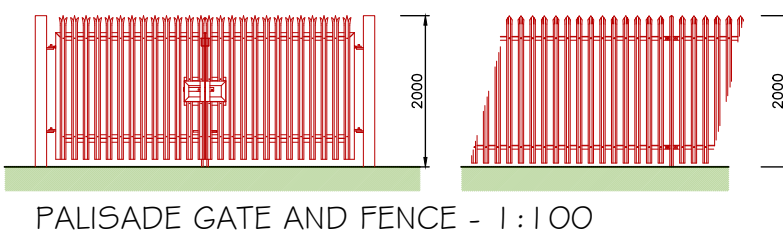
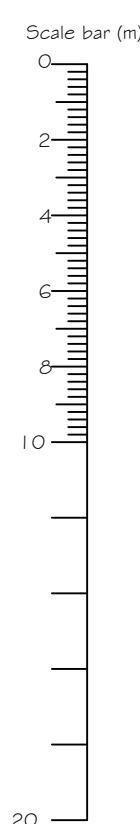



PALISADE GATE AND FENCE - 1:100

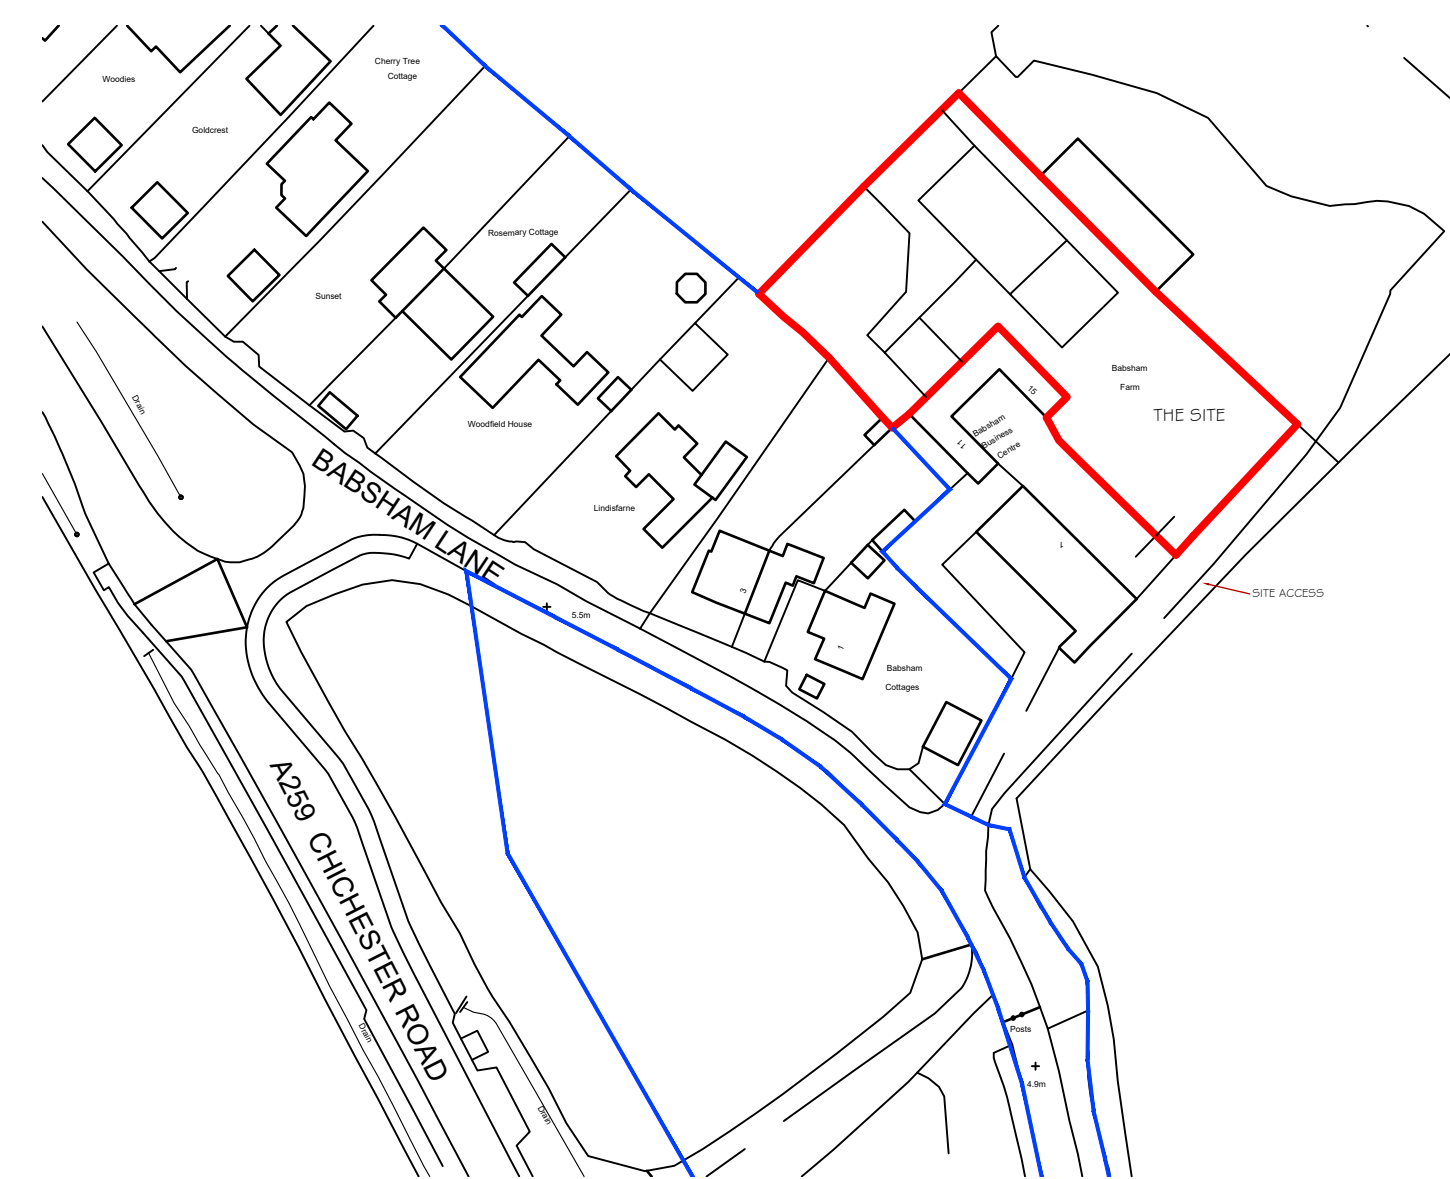

BLOCK PLAN - 1:500

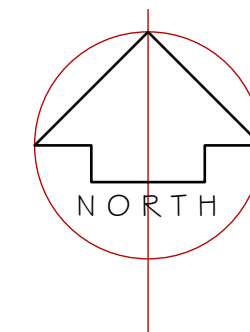

SITE LOCATION PLAN 1:1250

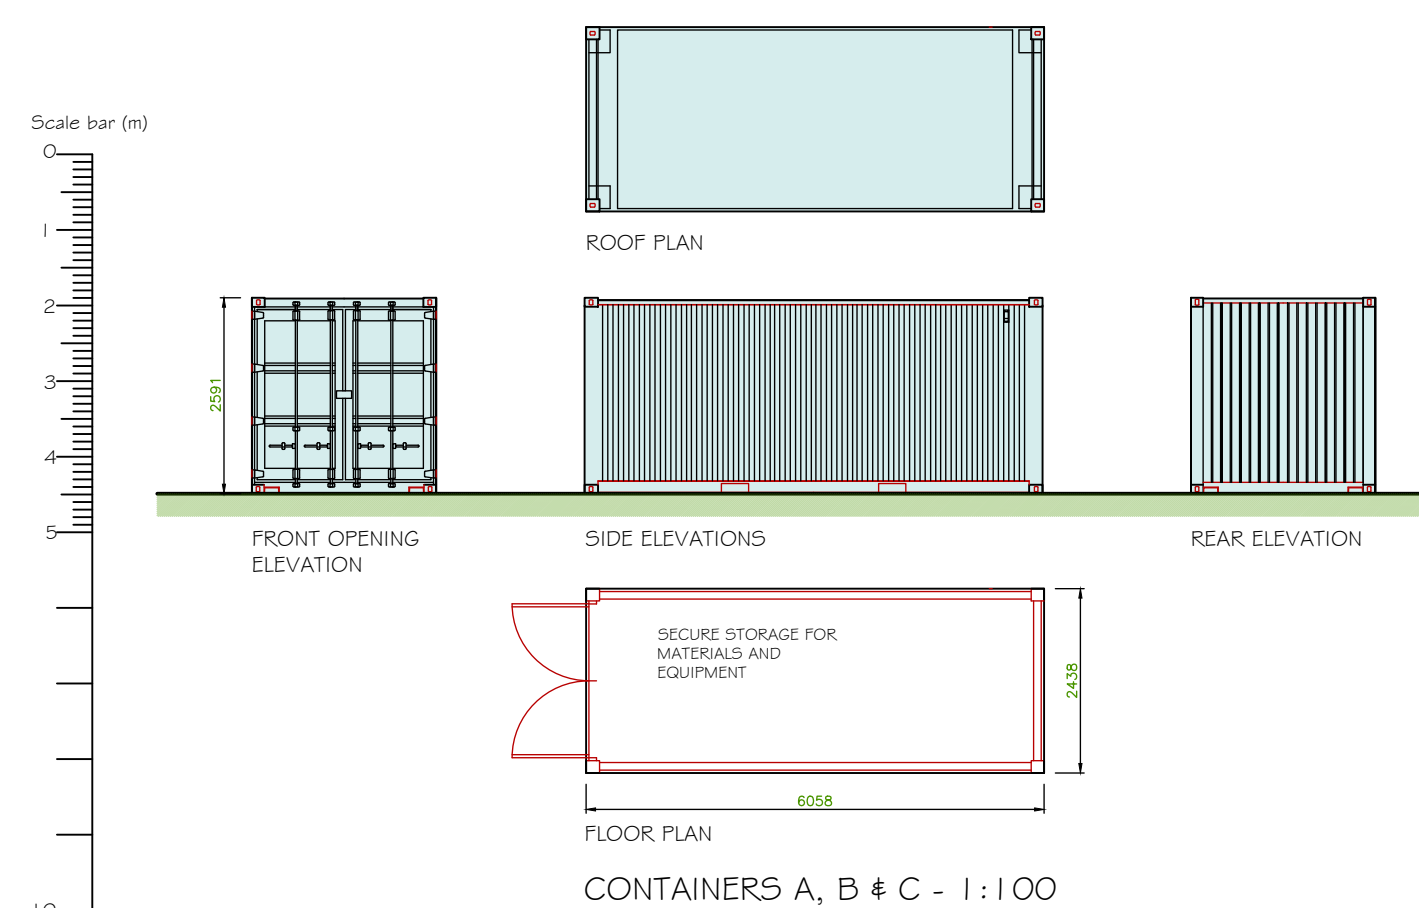

F	ADDITIONAL INFORMATION	12.08.20
E	BLUE LINE BOUNDARY ADDED	05.05.20
D	REVISED PLANNING ISSUE	APRIL 2020
C	REVISED SCHEME - DRAFT ISSUE	APRIL 2020
B	REVISED SCHEME - DRAFT ISSUE	JAN 2020
REV	DESCRIPTION	DATE

PROJECT
LAND AT BABSHAM FARM
BABSHAM LANE
BOGNOR REGIS
PO21 5EL

CLIENT
THE CHURCH COMMISSIONERS

DRAWING TITLE
SITE IDENTIFICATION PLANS
SITE LAYOUT PLAN
STORAGE CONTAINER DETAILS

SCALE	DRAWN BY	DATE
VARIOUS @ A1	MJW	JULY 2019

DWG NO 871/PLO1 REV.F

Unit 3b Woodhorn Business Centre
Woodhorn Lane
Oving Chichester
West Sussex PO20 2BX
Tel 01243 774764
www.sloaneandbrown.co.uk

CHARTERED BUILDING SURVEYORS
SLOANE
&
BROWN
ARCHITECTURAL SERVICES