



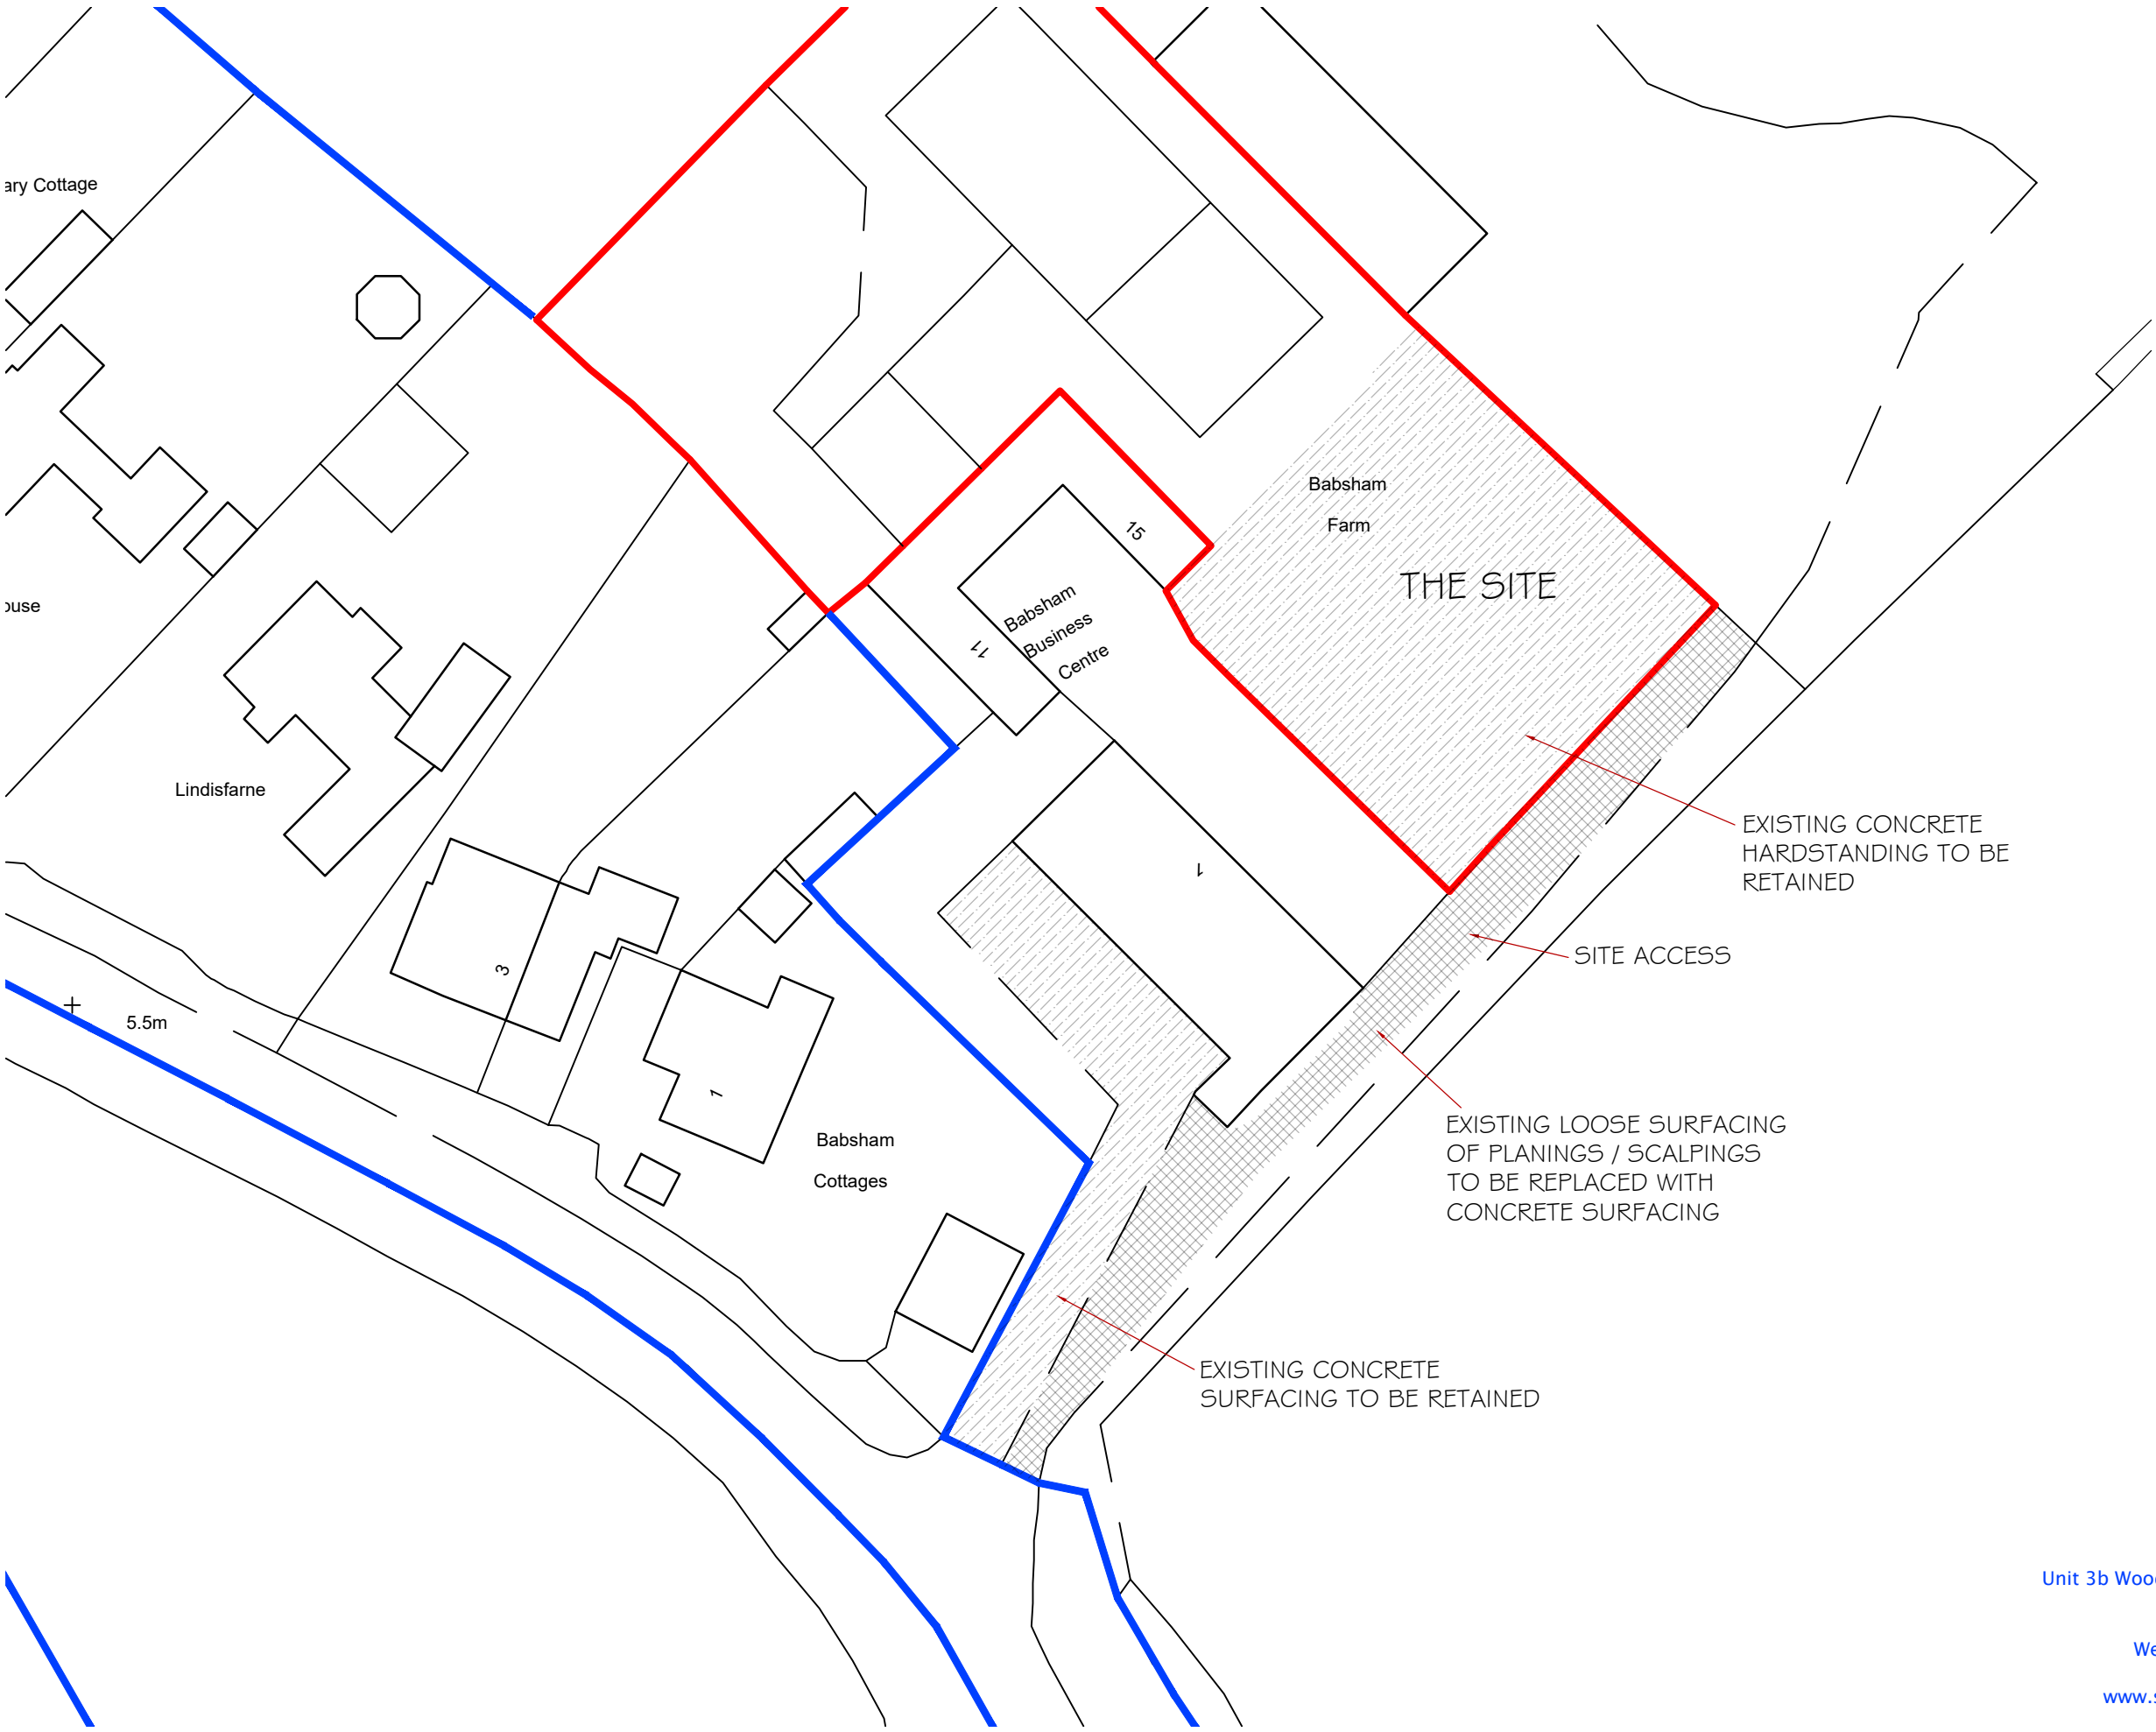

NOTES
WRITTEN DIMENSIONS TO BE TAKEN IN PREFERENCE TO SCALE, AND ARE TO BE CHECKED ON SITE PRIOR TO COMMENCING WORK.
THIS DRAWING IS TO BE READ IN CONJUNCTION WITH ALL OTHER DOCUMENTS RELATING TO THIS PROJECT.
ANY DISCREPANCIES ARE TO BE REFERRED IMMEDIATELY TO THE PROJECT DESIGNER.
THIS DRAWING IS COPYRIGHT, AND SHOULD NOT BE USED OR REPRODUCED WITHOUT PERMISSION.
IT IS THE CONTRACTOR'S RESPONSIBILITY TO ENSURE COMPLIANCE WITH THE BUILDING REGULATIONS.

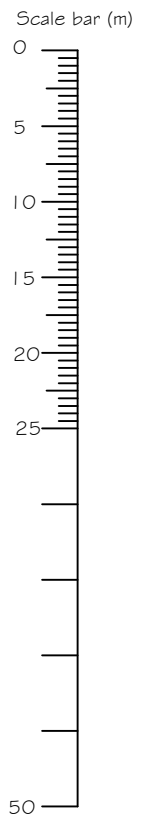

A	MINOR AMENDMENT	21.08.20
REV	DESCRIPTION	DATE

PROJECT
LAND AT BABSHAM FARM
BABSHAM LANE
BOGNOR REGIS
PO21 5EL

CLIENT
THE CHURCH COMMISSIONERS

DRAWING TITLE
PROPOSED RESURFACING OF SITE ACCESS

SCALE	DRAWN BY	DATE
1:500@A3	PLB	AUG 20

DWG NO	871/PL02	REV. A
---------------	----------	---------------

Unit 3b Woodhorn Business Centre
Woodhorn Lane
Oving Chichester
West Sussex PO20 2BX
Tel 01243 774764
www.sloaneandbrown.co.uk

