




14 15


17

ARUN DISTRICT COUNCIL
No. **BE 93 09**


RECEIVED

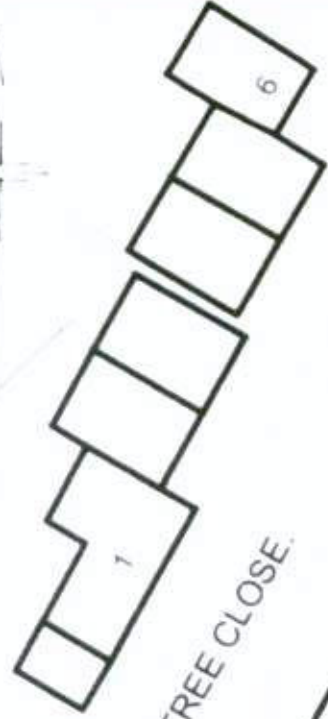

ELM TREE CLOSE

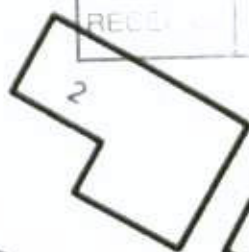

SHERWOOD CLOSE

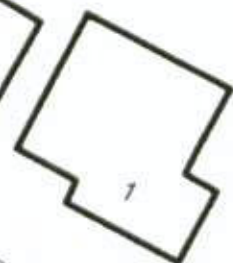


SHERWOOD CLOSE



Garage

Garage

5.4m

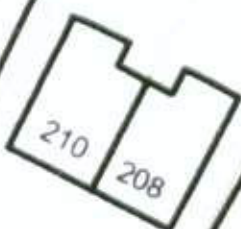

SITE

204

202


parking and turning

SHERWOOD ROAD

ED & Ward Bdy
CHICHESTER ROAD
CR

90M x 2.7M visibility splays

6.0m

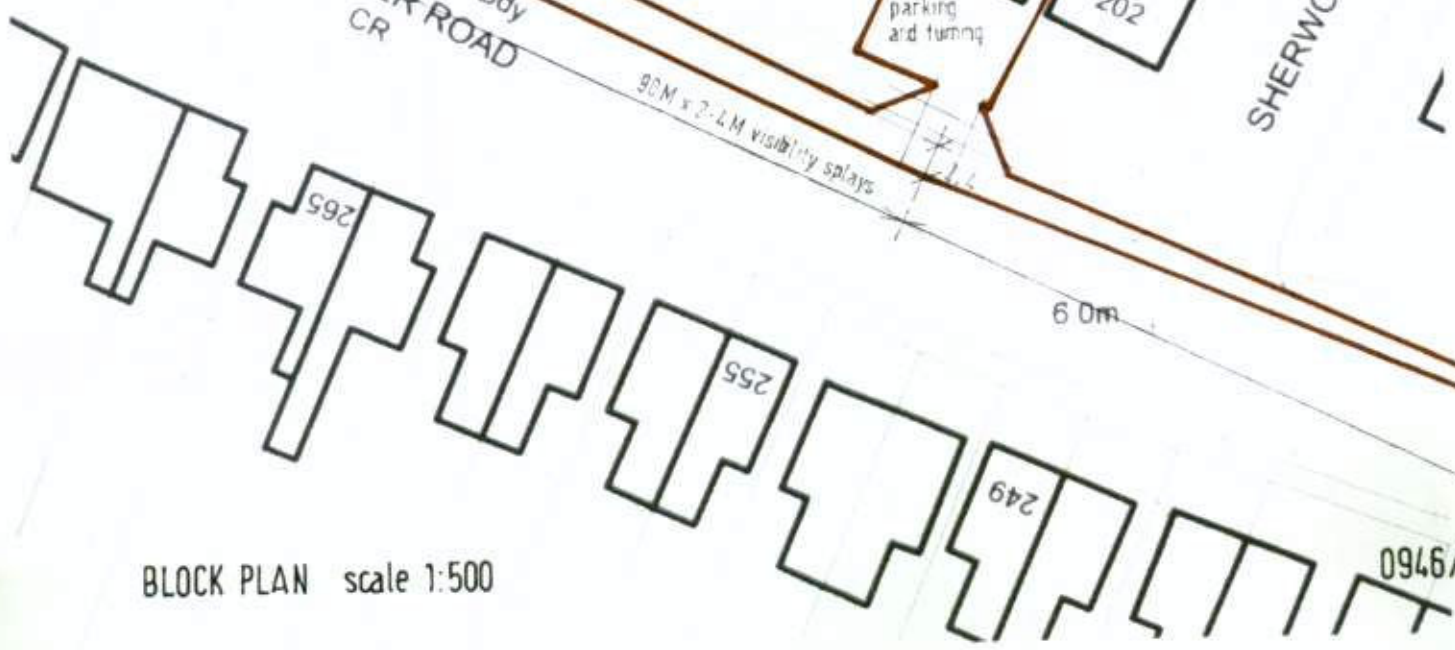

BLOCK PLAN scale 1:500

0946/02