
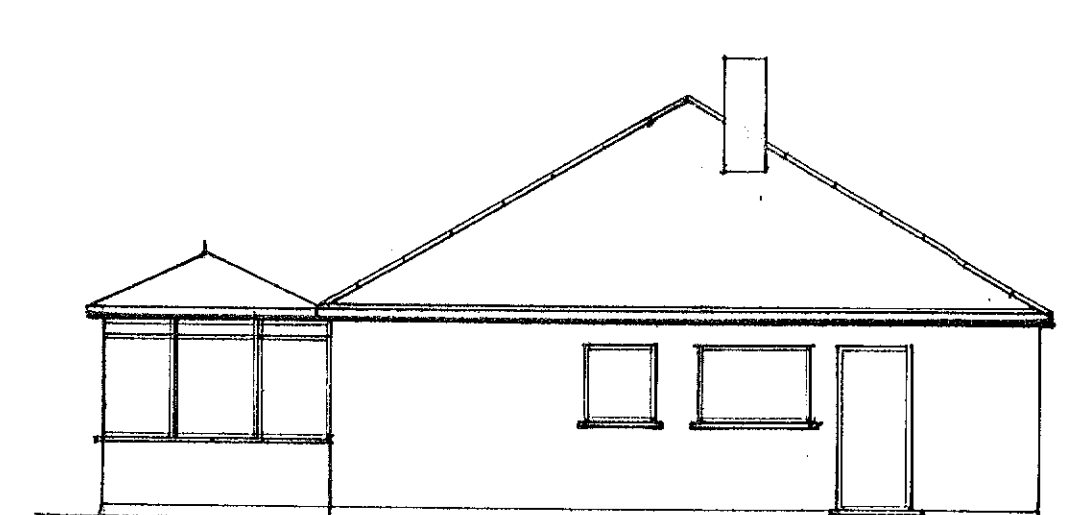
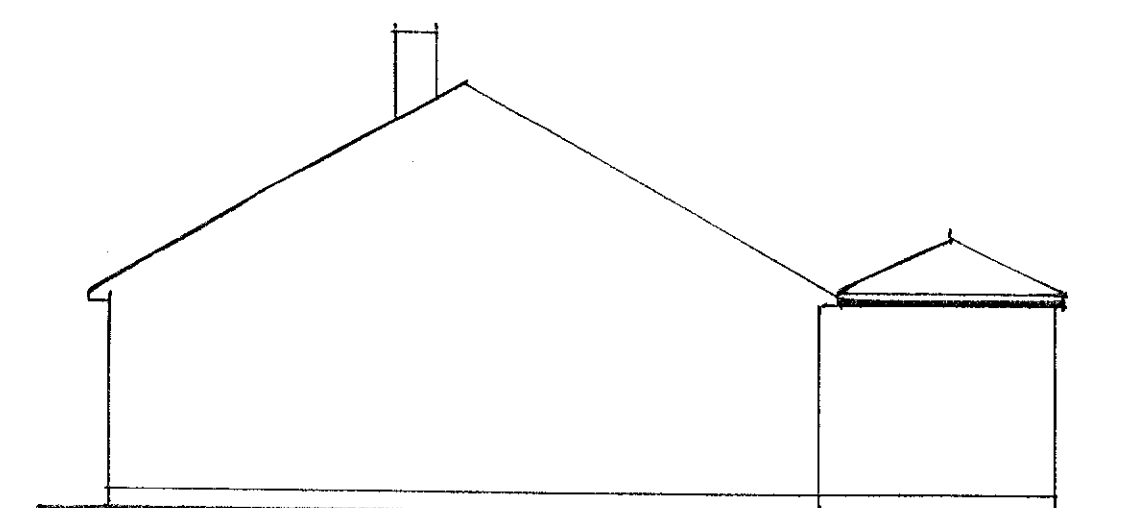
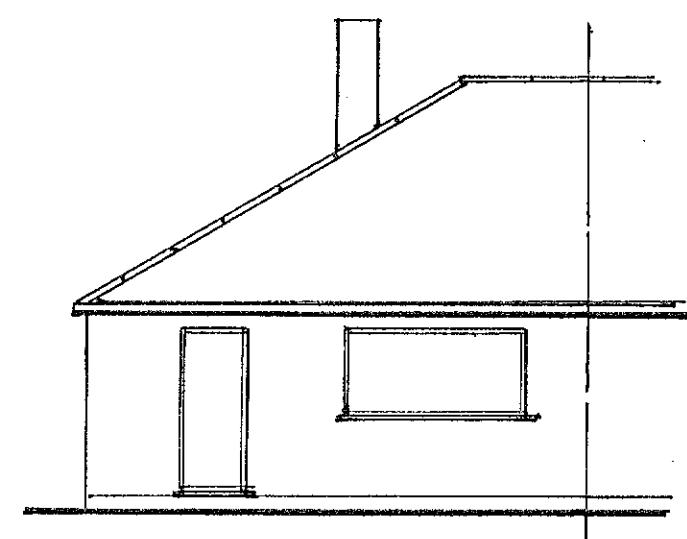
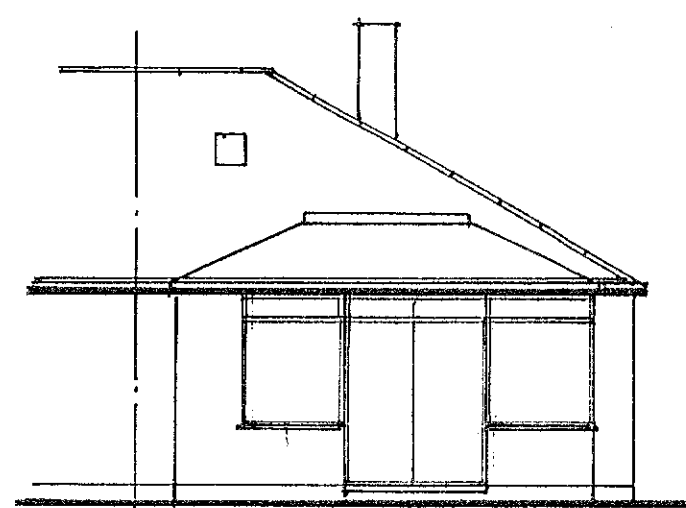
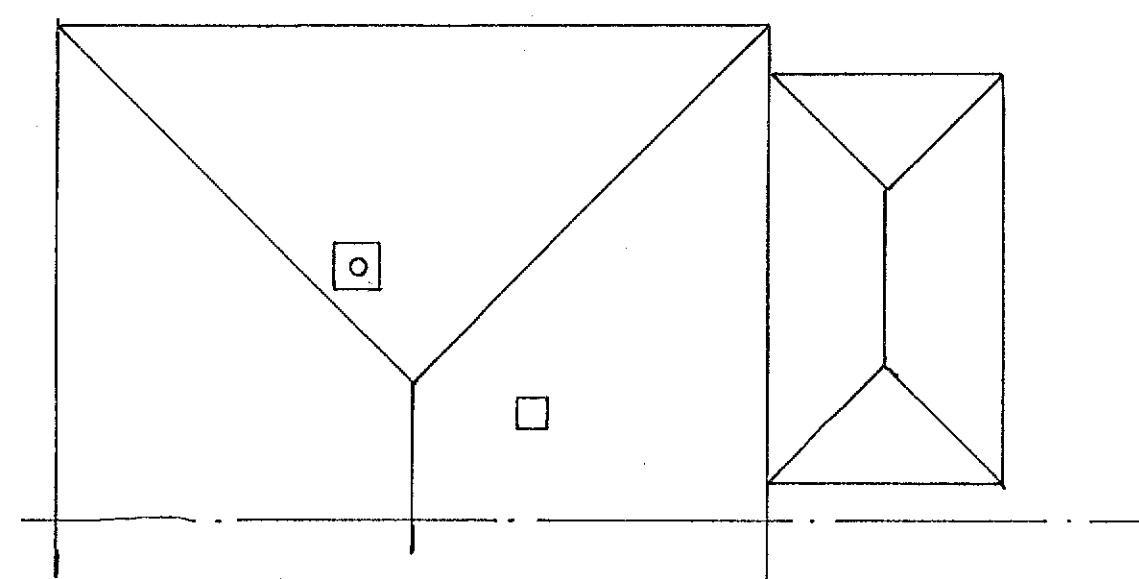


NOTES:
All dimensions must be checked on site and not
scaled from this drawing.
EXCEPT AS SHOWN ON SITE.

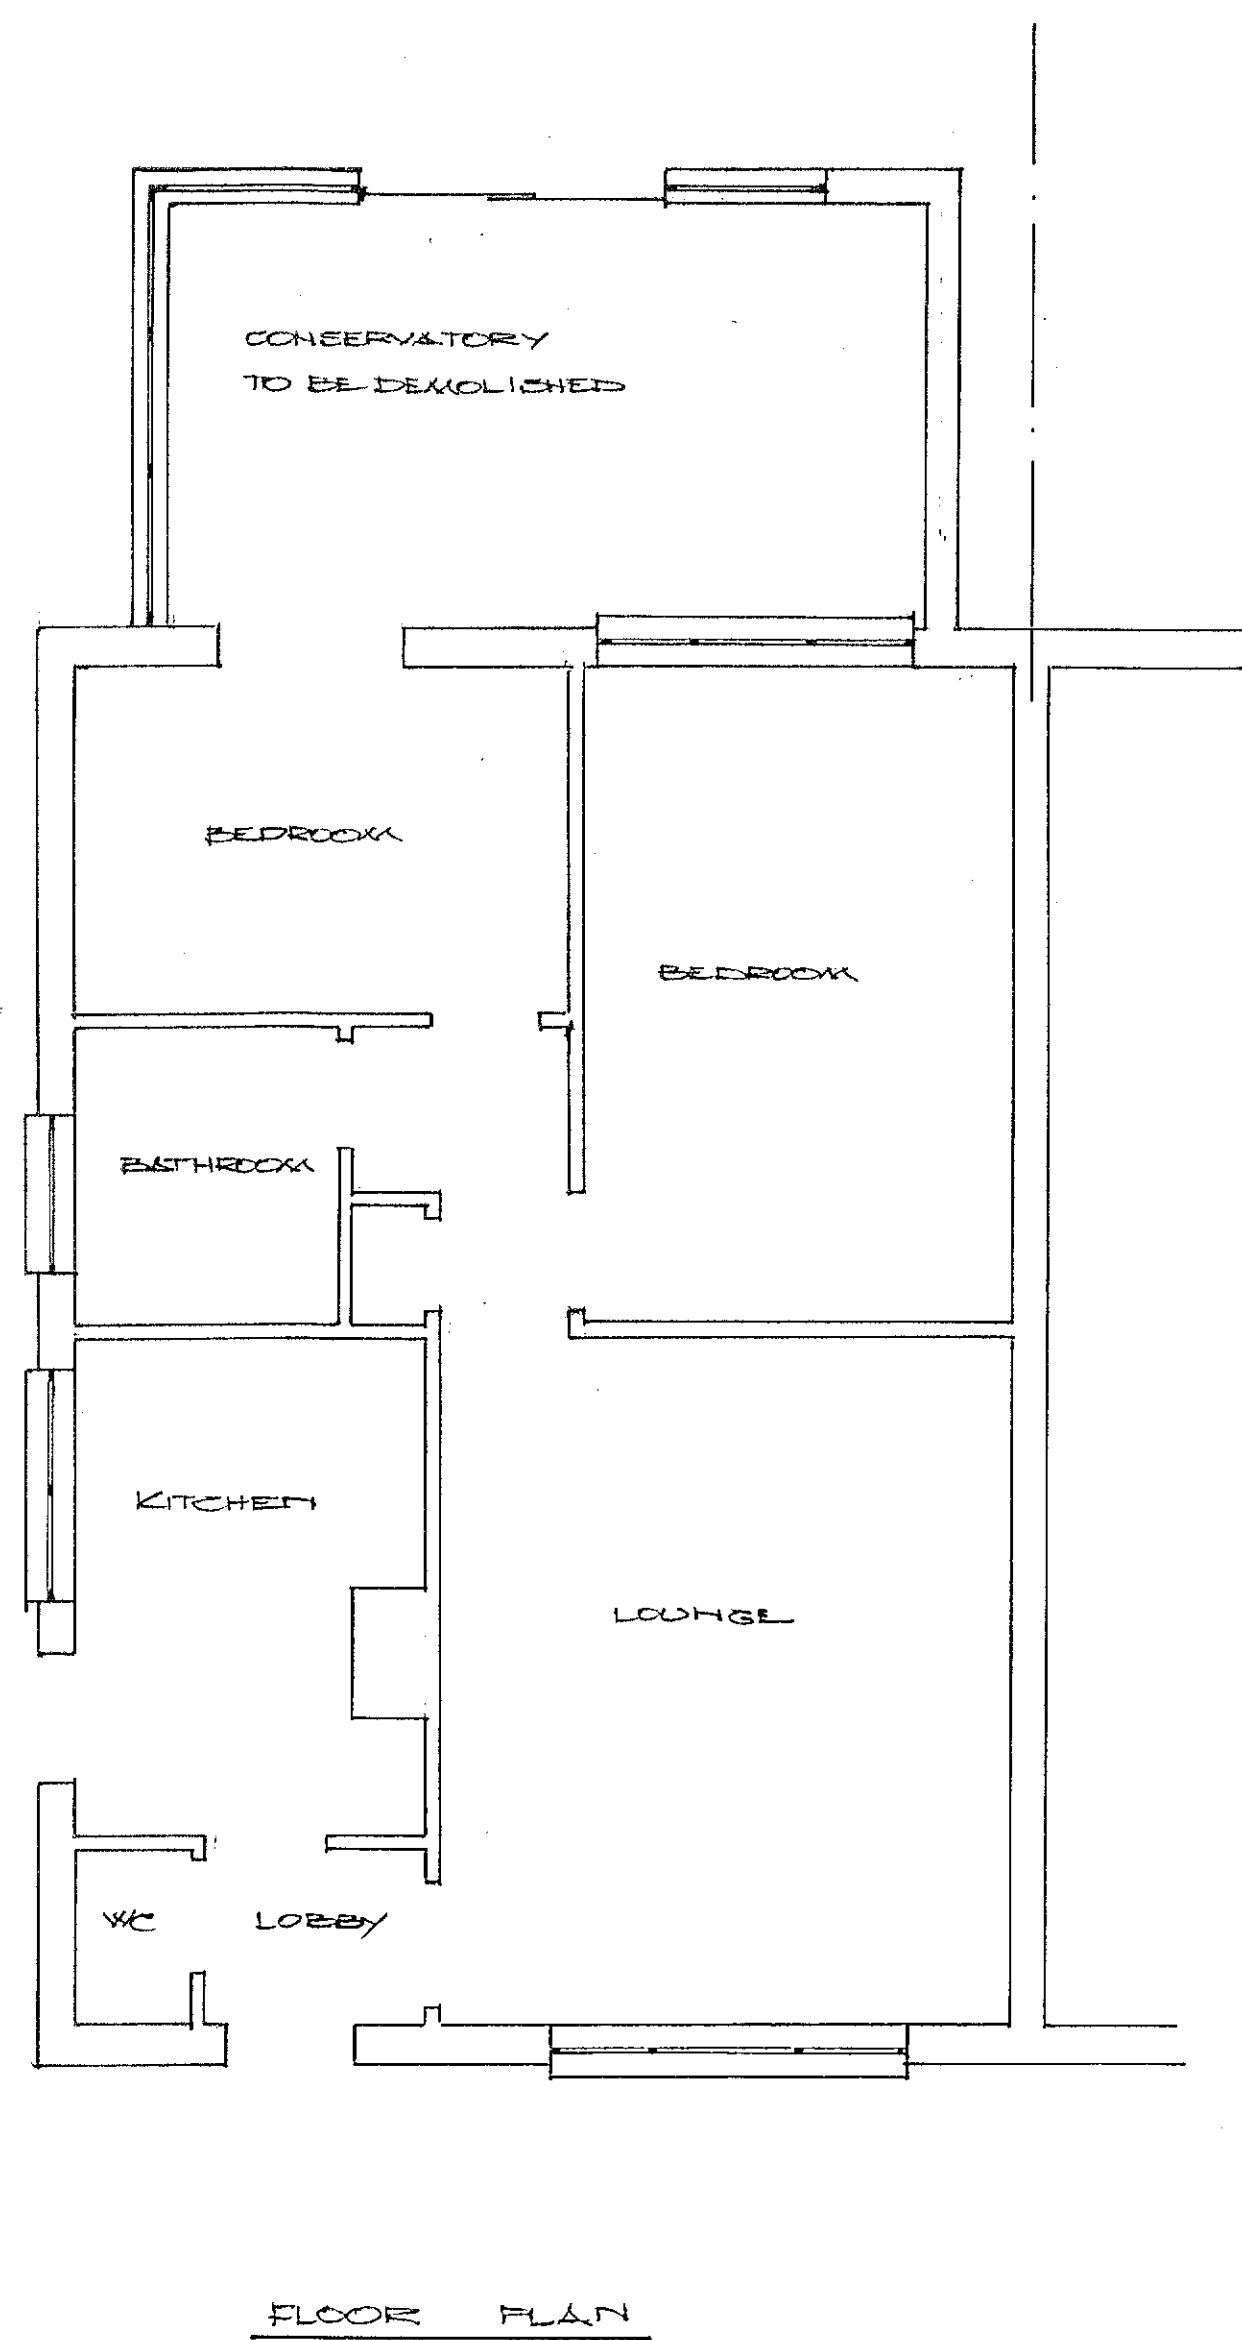

OUTLINE OF EXISTING ELEVATIONS

A	Date	Revisions

©copyright

JOHNSON DESIGNS

Architectural & Planning Services
Building Plans

CHICHESTER, West Sussex
01243 775700

FOUR MARKS, Hampshire
01420 563303

Email: johnsonplans@yahoo.co.uk
www.johnsondesigns.co.uk

Client
SARAH PEARCE

Job Title
59 MANSFIELD ROAD
BOGNOR REGIS
PO22 9HA

Drawing Title
EXISTING PLANS
& ELEVATIONS

Scale 1:100 A1 1:50

Date AUG 18 Drawn by JB

Drg No. 345328/01 Rev.