
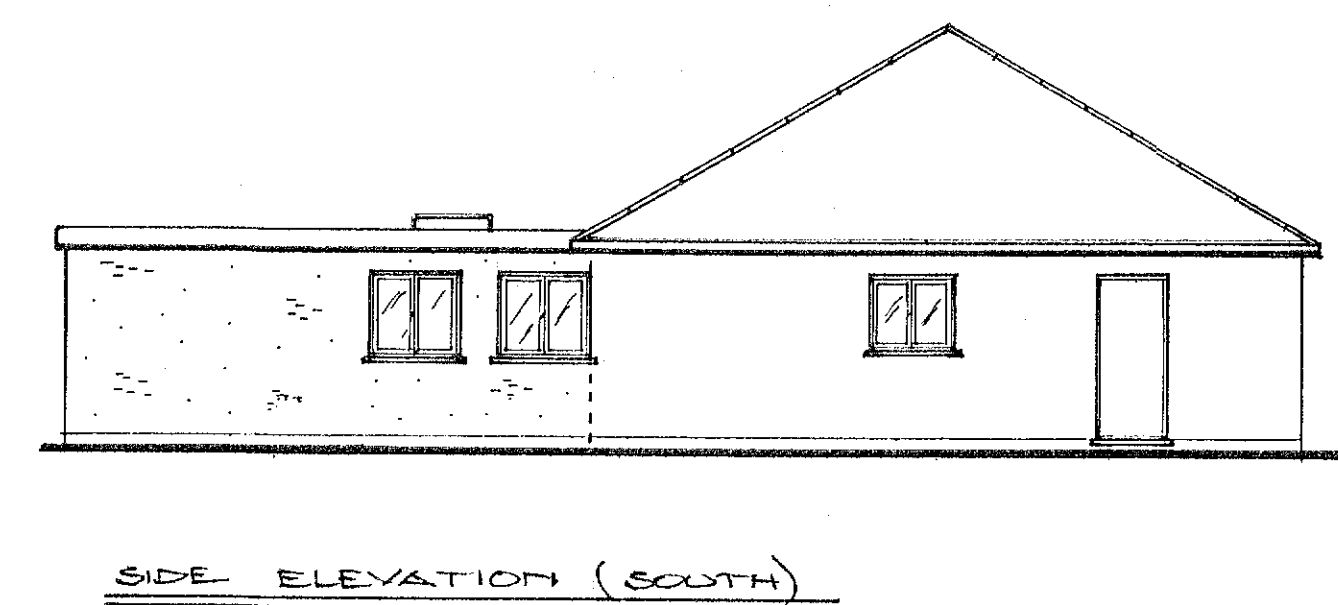
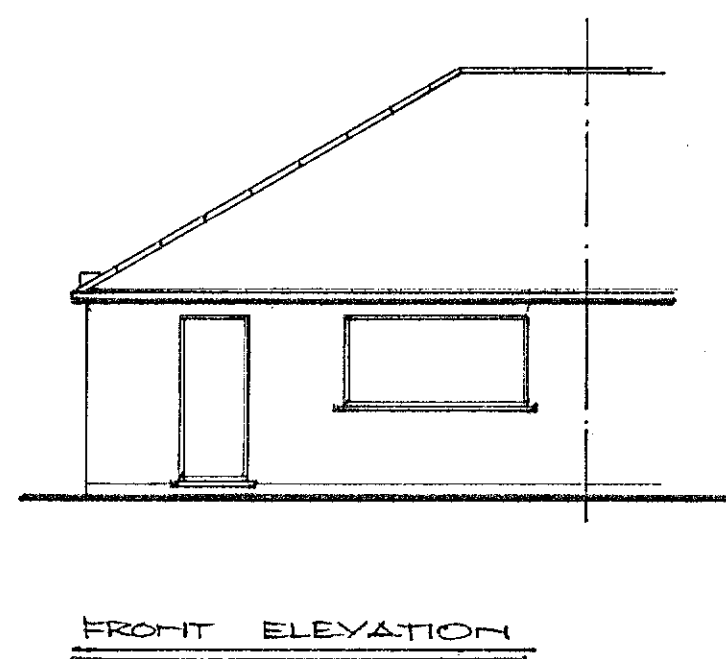
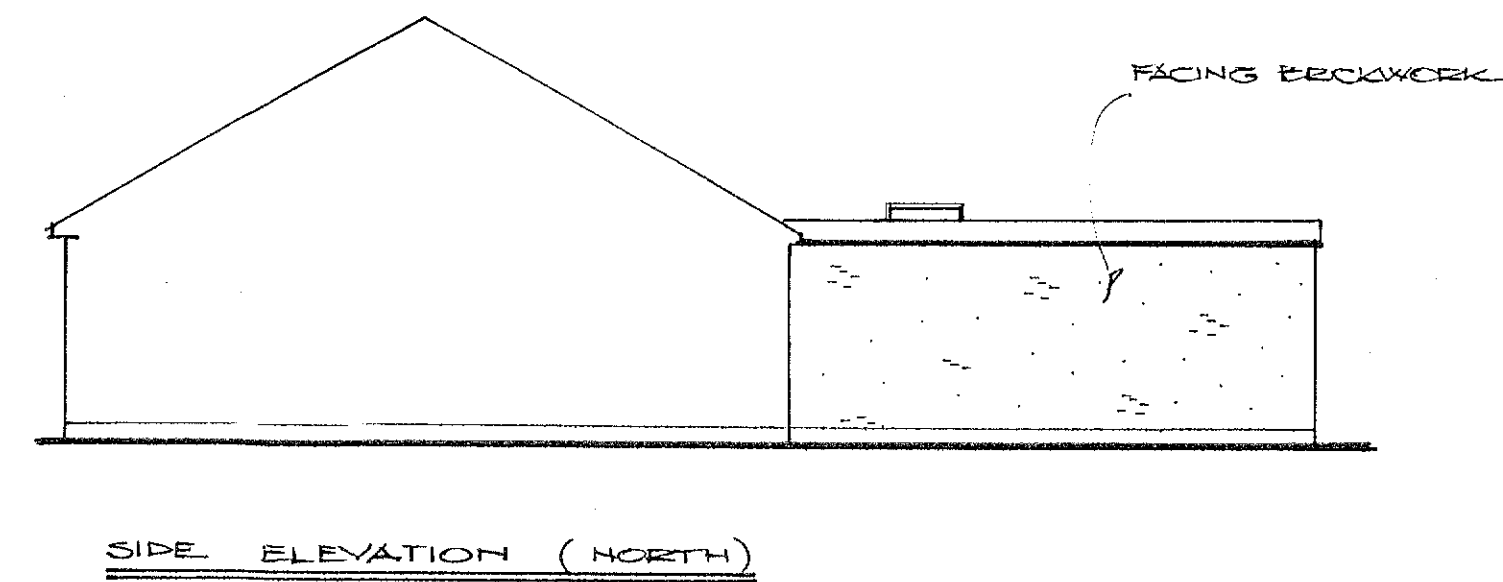
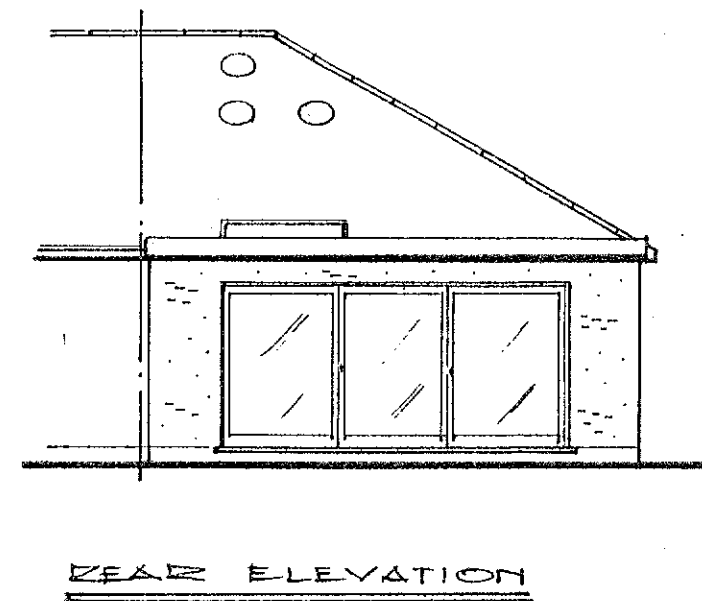
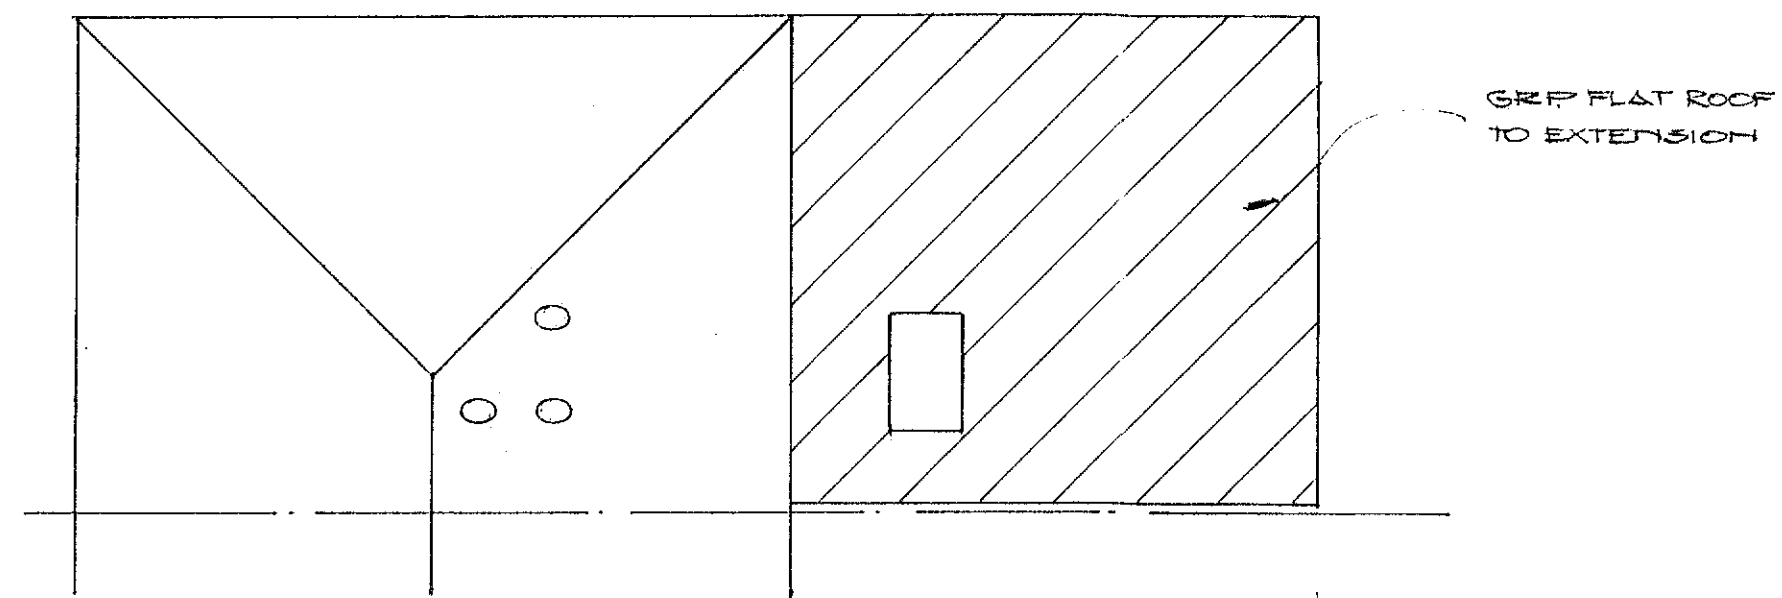


NOTES:
All dimensions must be checked on site and not
scaled from this drawing.
EXCEPT ARUN DC

NEW MATERIALS TO MATCH EXISTING
NEW WORKS SHOWN IN DETAIL

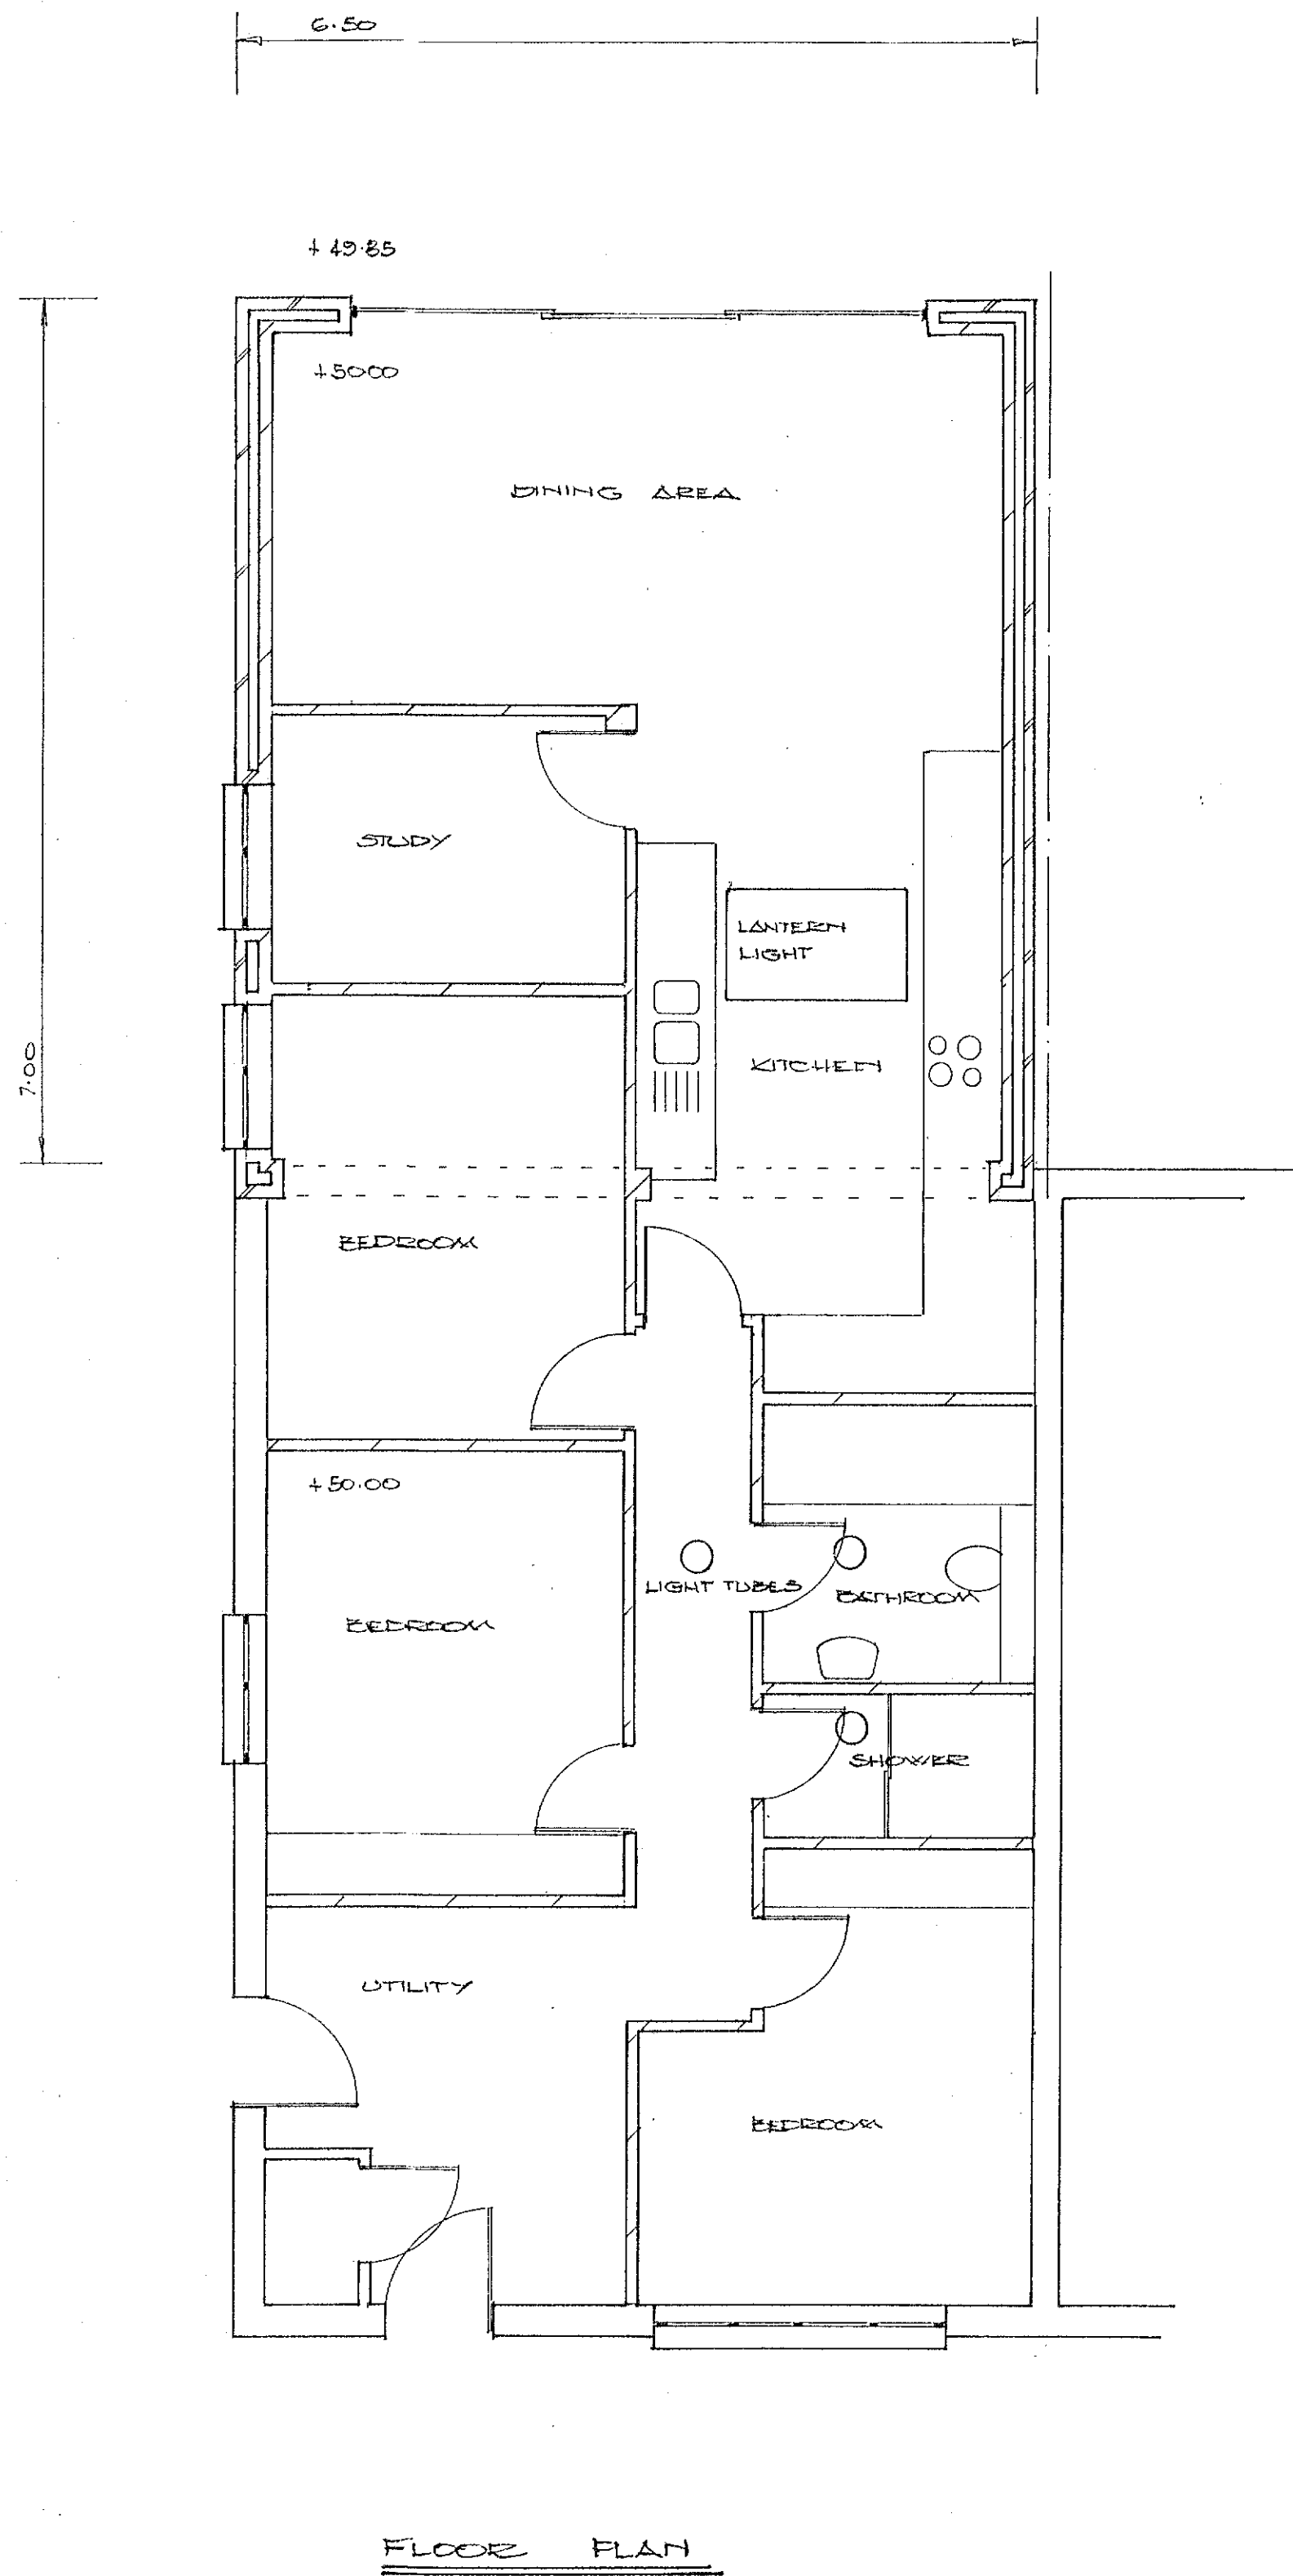

E	Date	Revisions
D		
C		
B		
A		

© copyright

**JOHNSON
DESIGNS**

Architectural & Planning Services
Building Plans

CHICHESTER, West Sussex
01243 775700

FOUR MARKS, Hampshire
01420 563303

Email: johnsonplans@johnson.co.uk
www.johnsondesigns.co.uk

Client
SARAH PEARCE

Job Title
**58 WANSFIELD RD.
BOGNOR REGIS
PO22 5HA**

Drawing Title
**PROPOSED PLANS
& ELEVATIONS**

Scale 0 1 2 3 4 5 6 7 8 9 10
1:100 AT A1 1:50

Date **4/3/18** Drawn by **JP**

Dwg. No. **345328/02** Rev.