



Right Gable Elevation

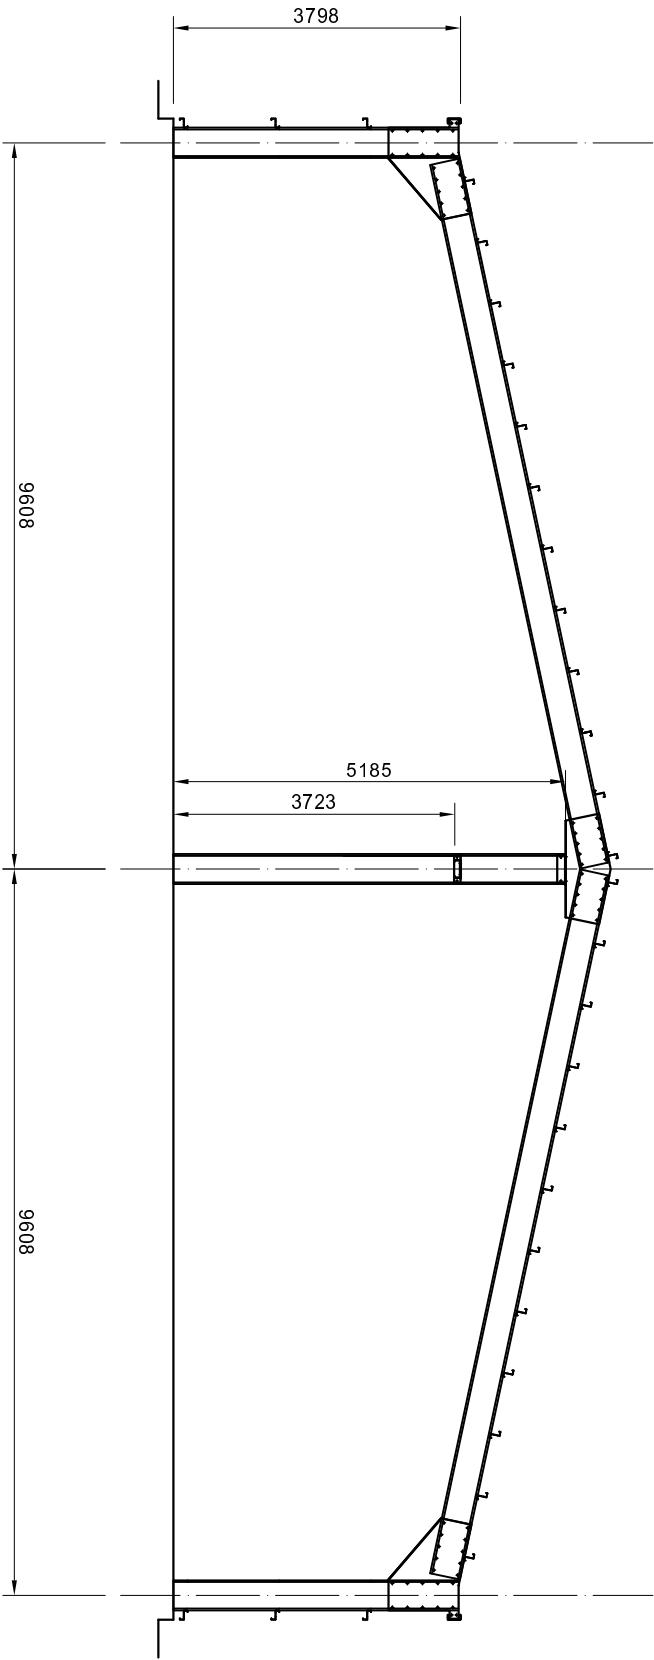

Left Gable Elevation

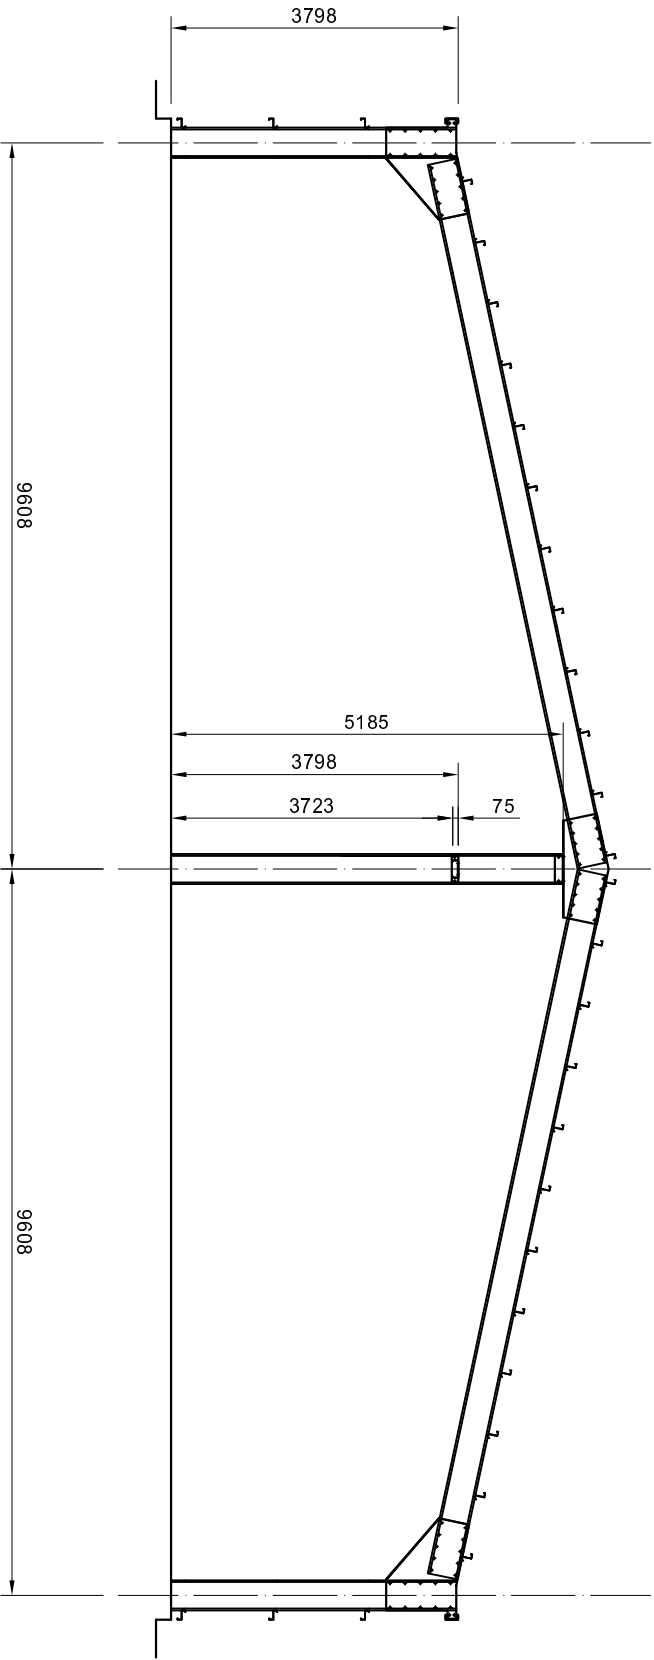

Notes:
Base Level to FFL 0

Rev A Revised Frame. 31.07.19
Revisions:



Bewdley Business Park
A456 Longbank, Bewdley
Worcestershire, DY12 2TZ
Tel 01562 544210

omegasteelbuildingsolutions.co.uk

Steel Framed Building
at
Unit 6 Beeding Close, West Sussex
for
Polestar Cooling Ltd

30/07/2019 Scale: 1 : 100

Gable Elevations

SCN1311 03 A