



# Cross Section with Existing Building

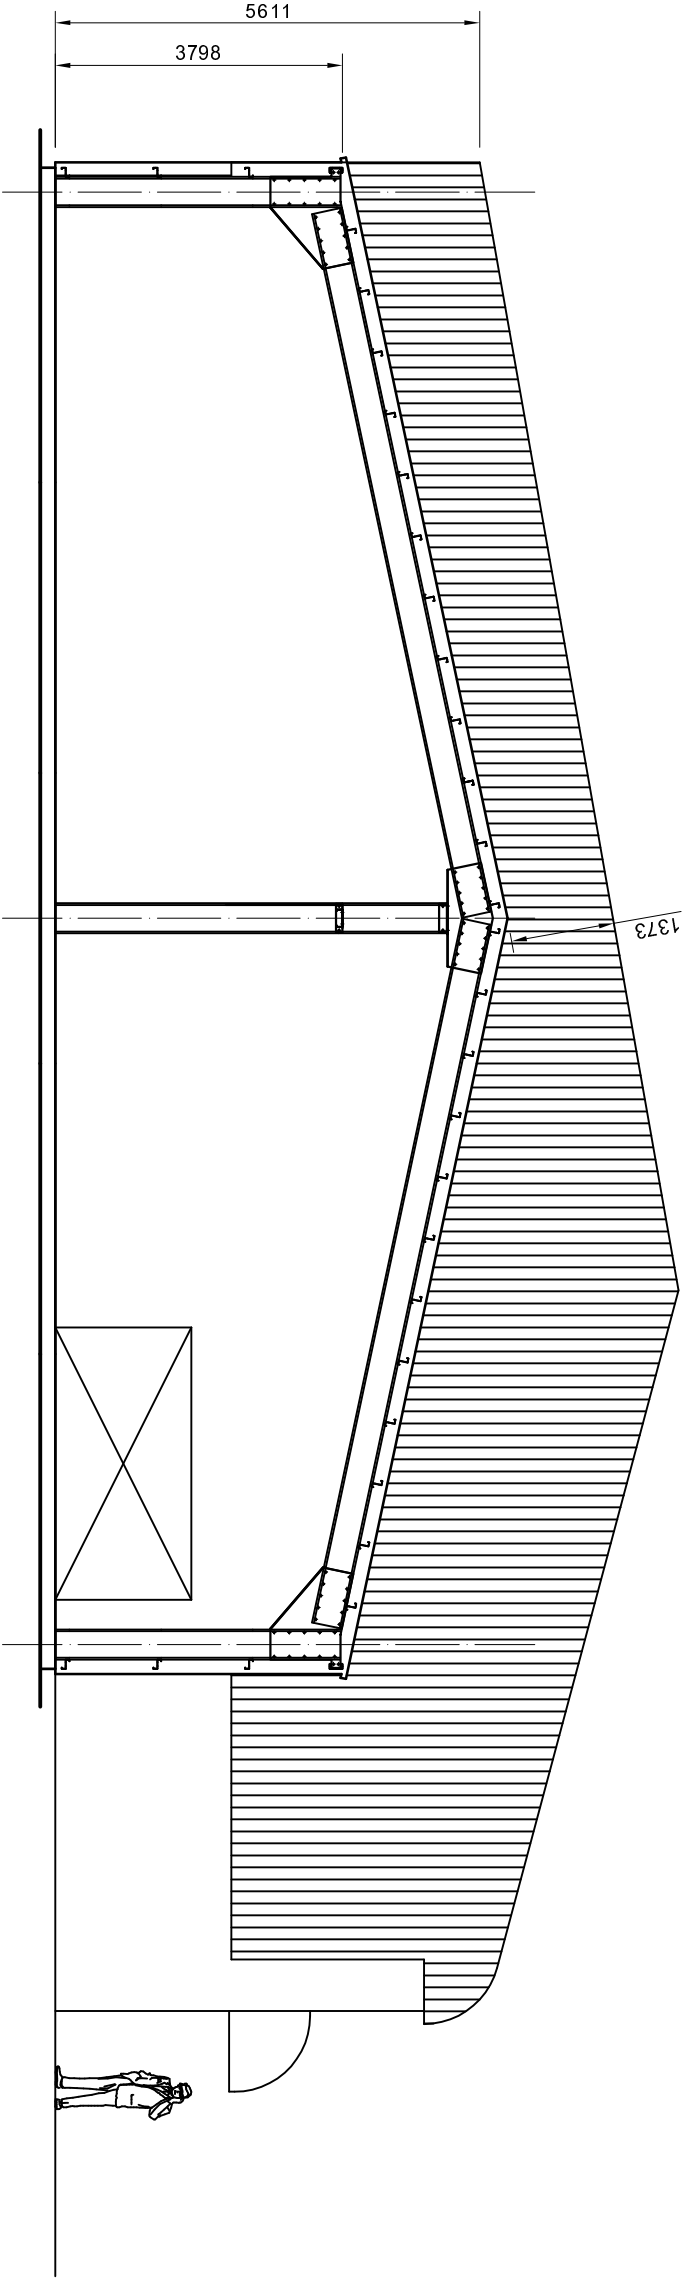

# Cross Section

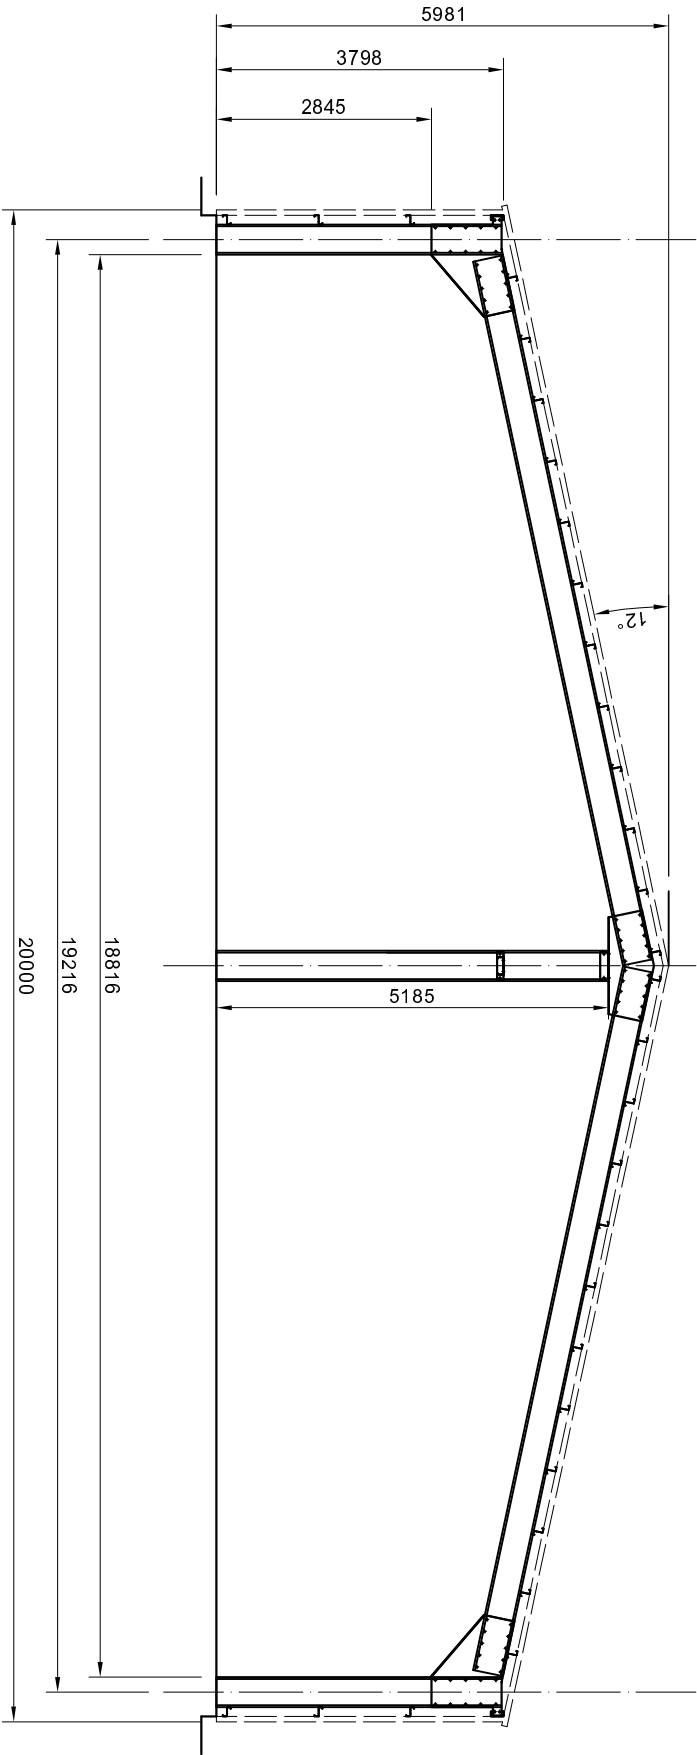

Notes:

Rev A Revised Frame. 31.07.19  
Revisions:



Bewdley Business Park  
A456 Longbank, Bewdley  
Worcestershire, DY12 2TZ

Tel 01562 544210

omegasteelbuildingsolutions.co.uk

Steel Framed Building  
at  
Unit 6 Beeding Close, West Sussex  
for  
Polestar Cooling Ltd

30/07/2019 Scale: 1 : 100

Cross Section

SCN1311 05 A