


Base Plan Showing Existing Buildings

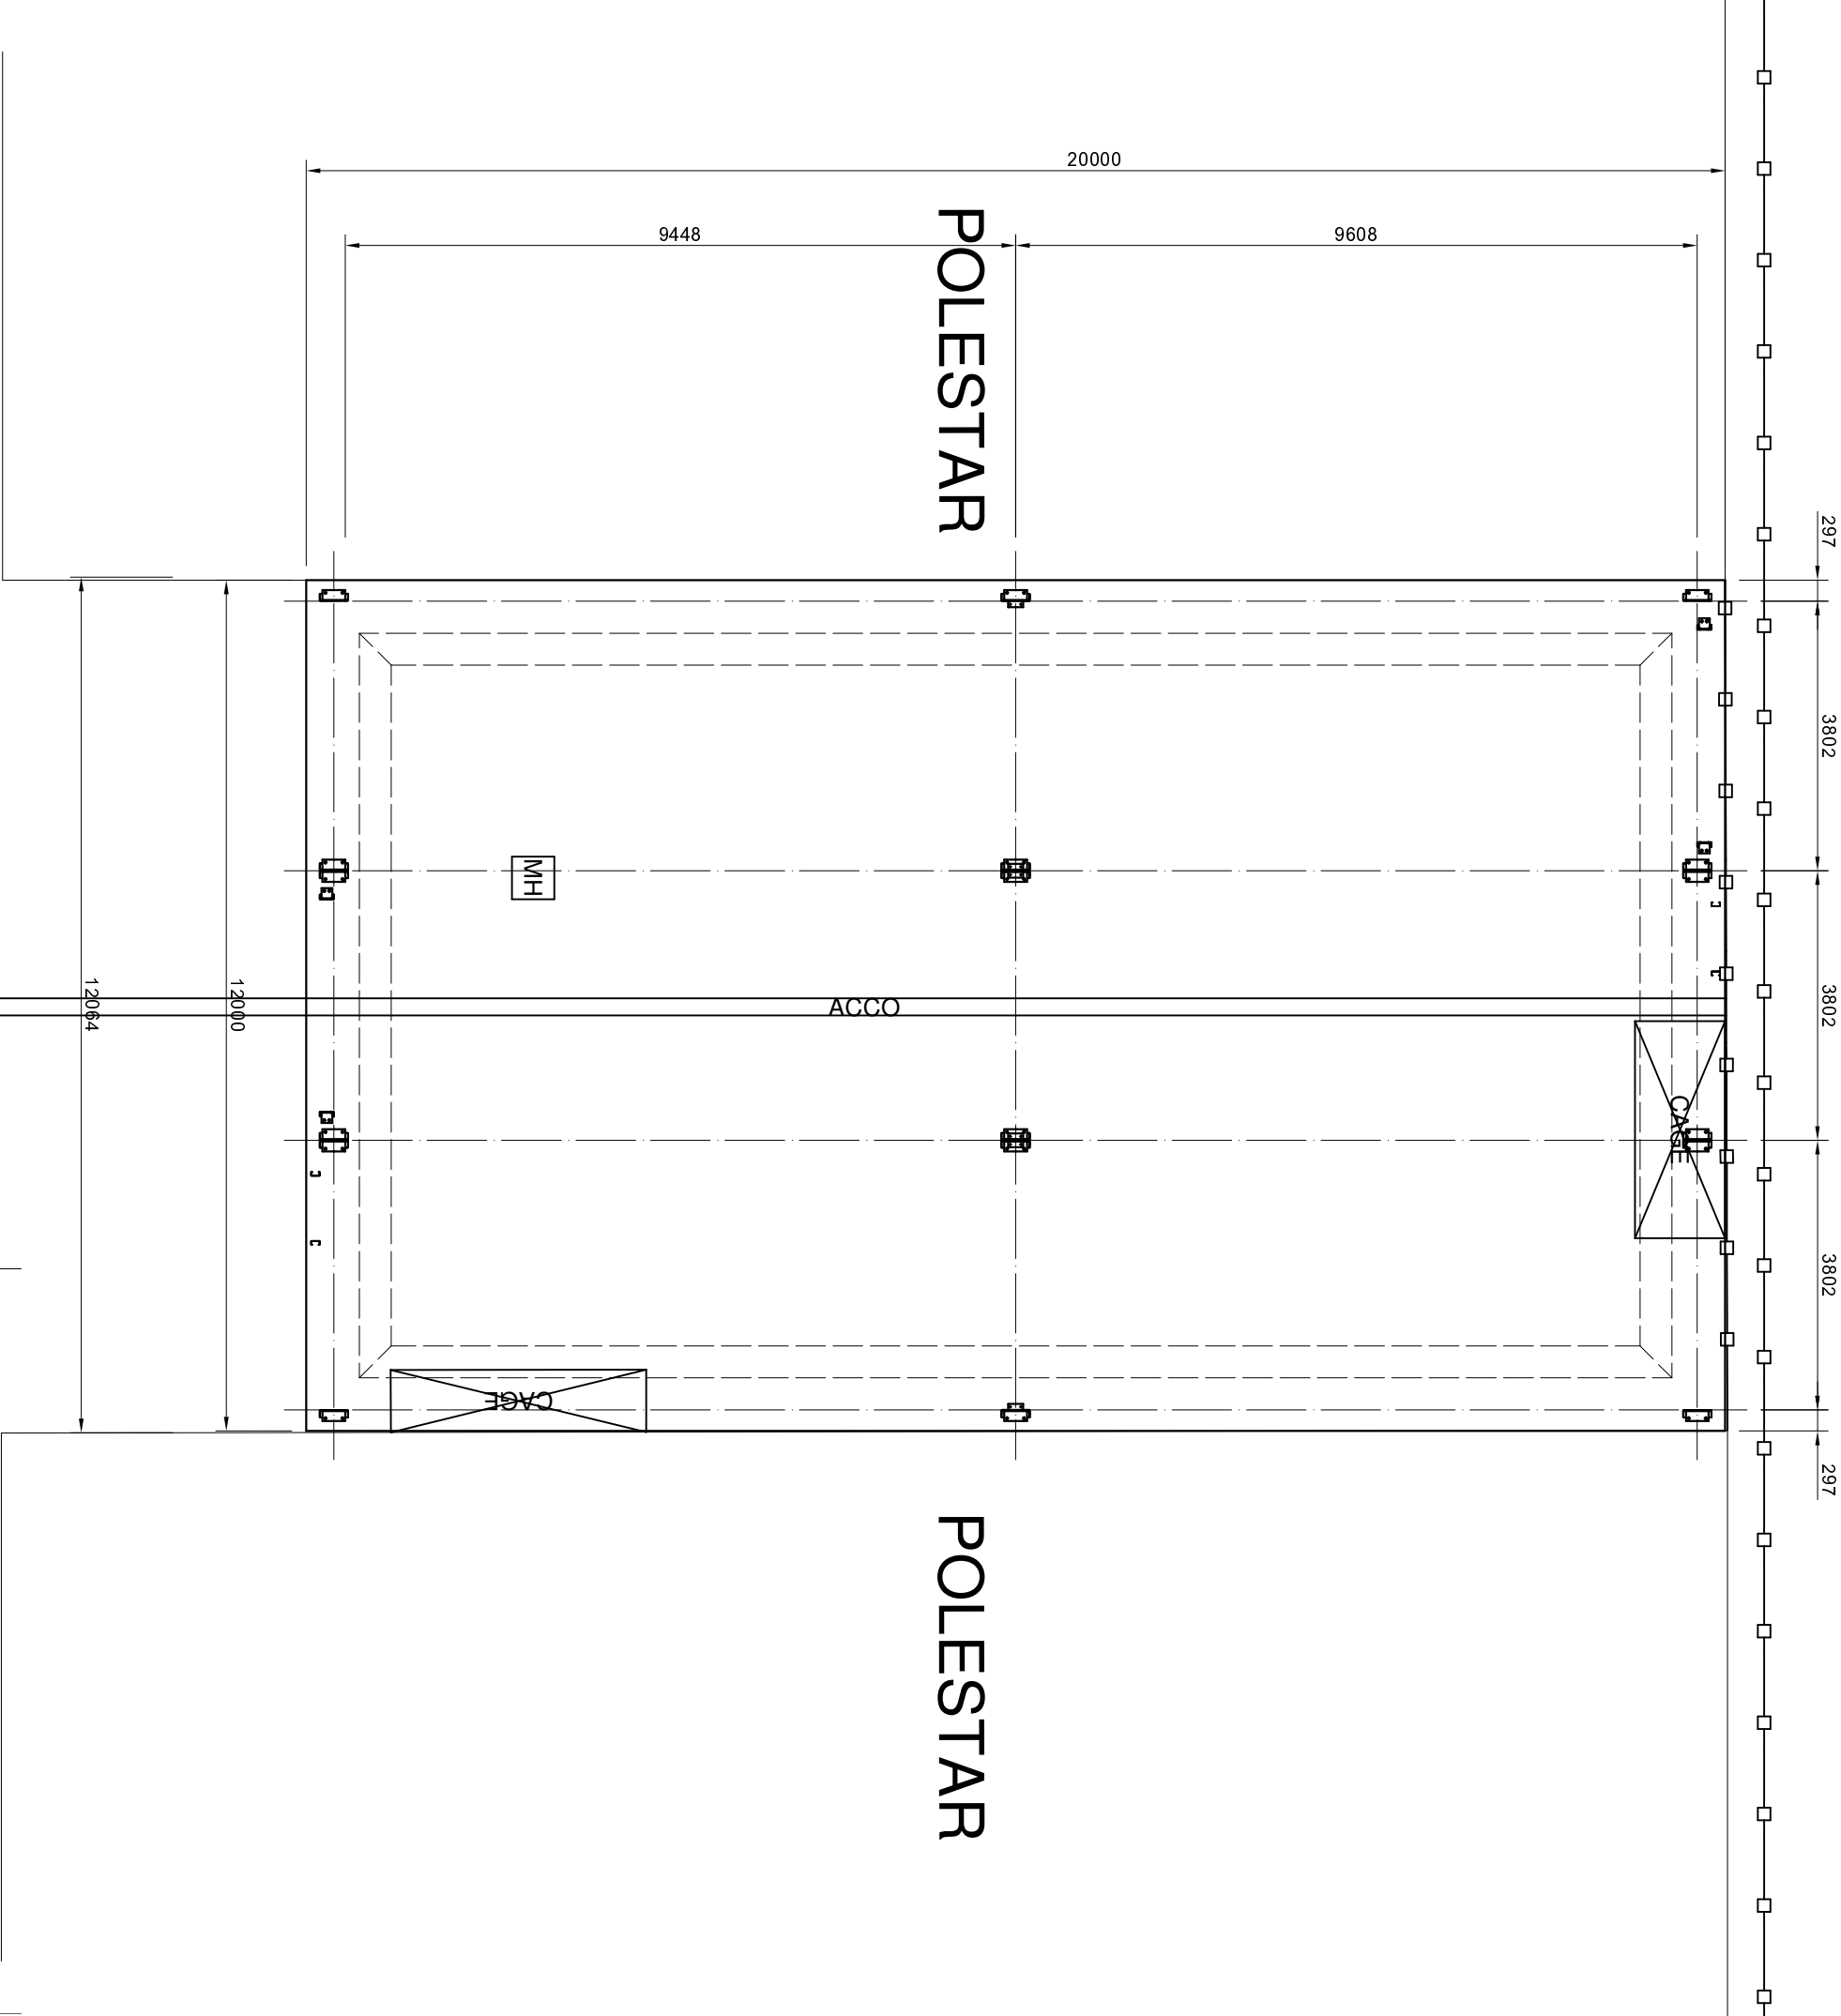

Notes:

Rev A Revised Frame. 31.07.19
Revisions:



Bewdley Business Park
A456 Longbank, Bewdley
Worcestershire, DY12 2TZ

Tel 01562 544210

omegasteelbuildingsolutions.co.uk

Steel Framed Building
at
Unit 6 Beeding Close, West Sussex
for
Polestar Cooling Ltd

30/07/2019 Scale: 1 : 100

Plan Showing Base Layout

SCN1311 08 A