


Base Plan

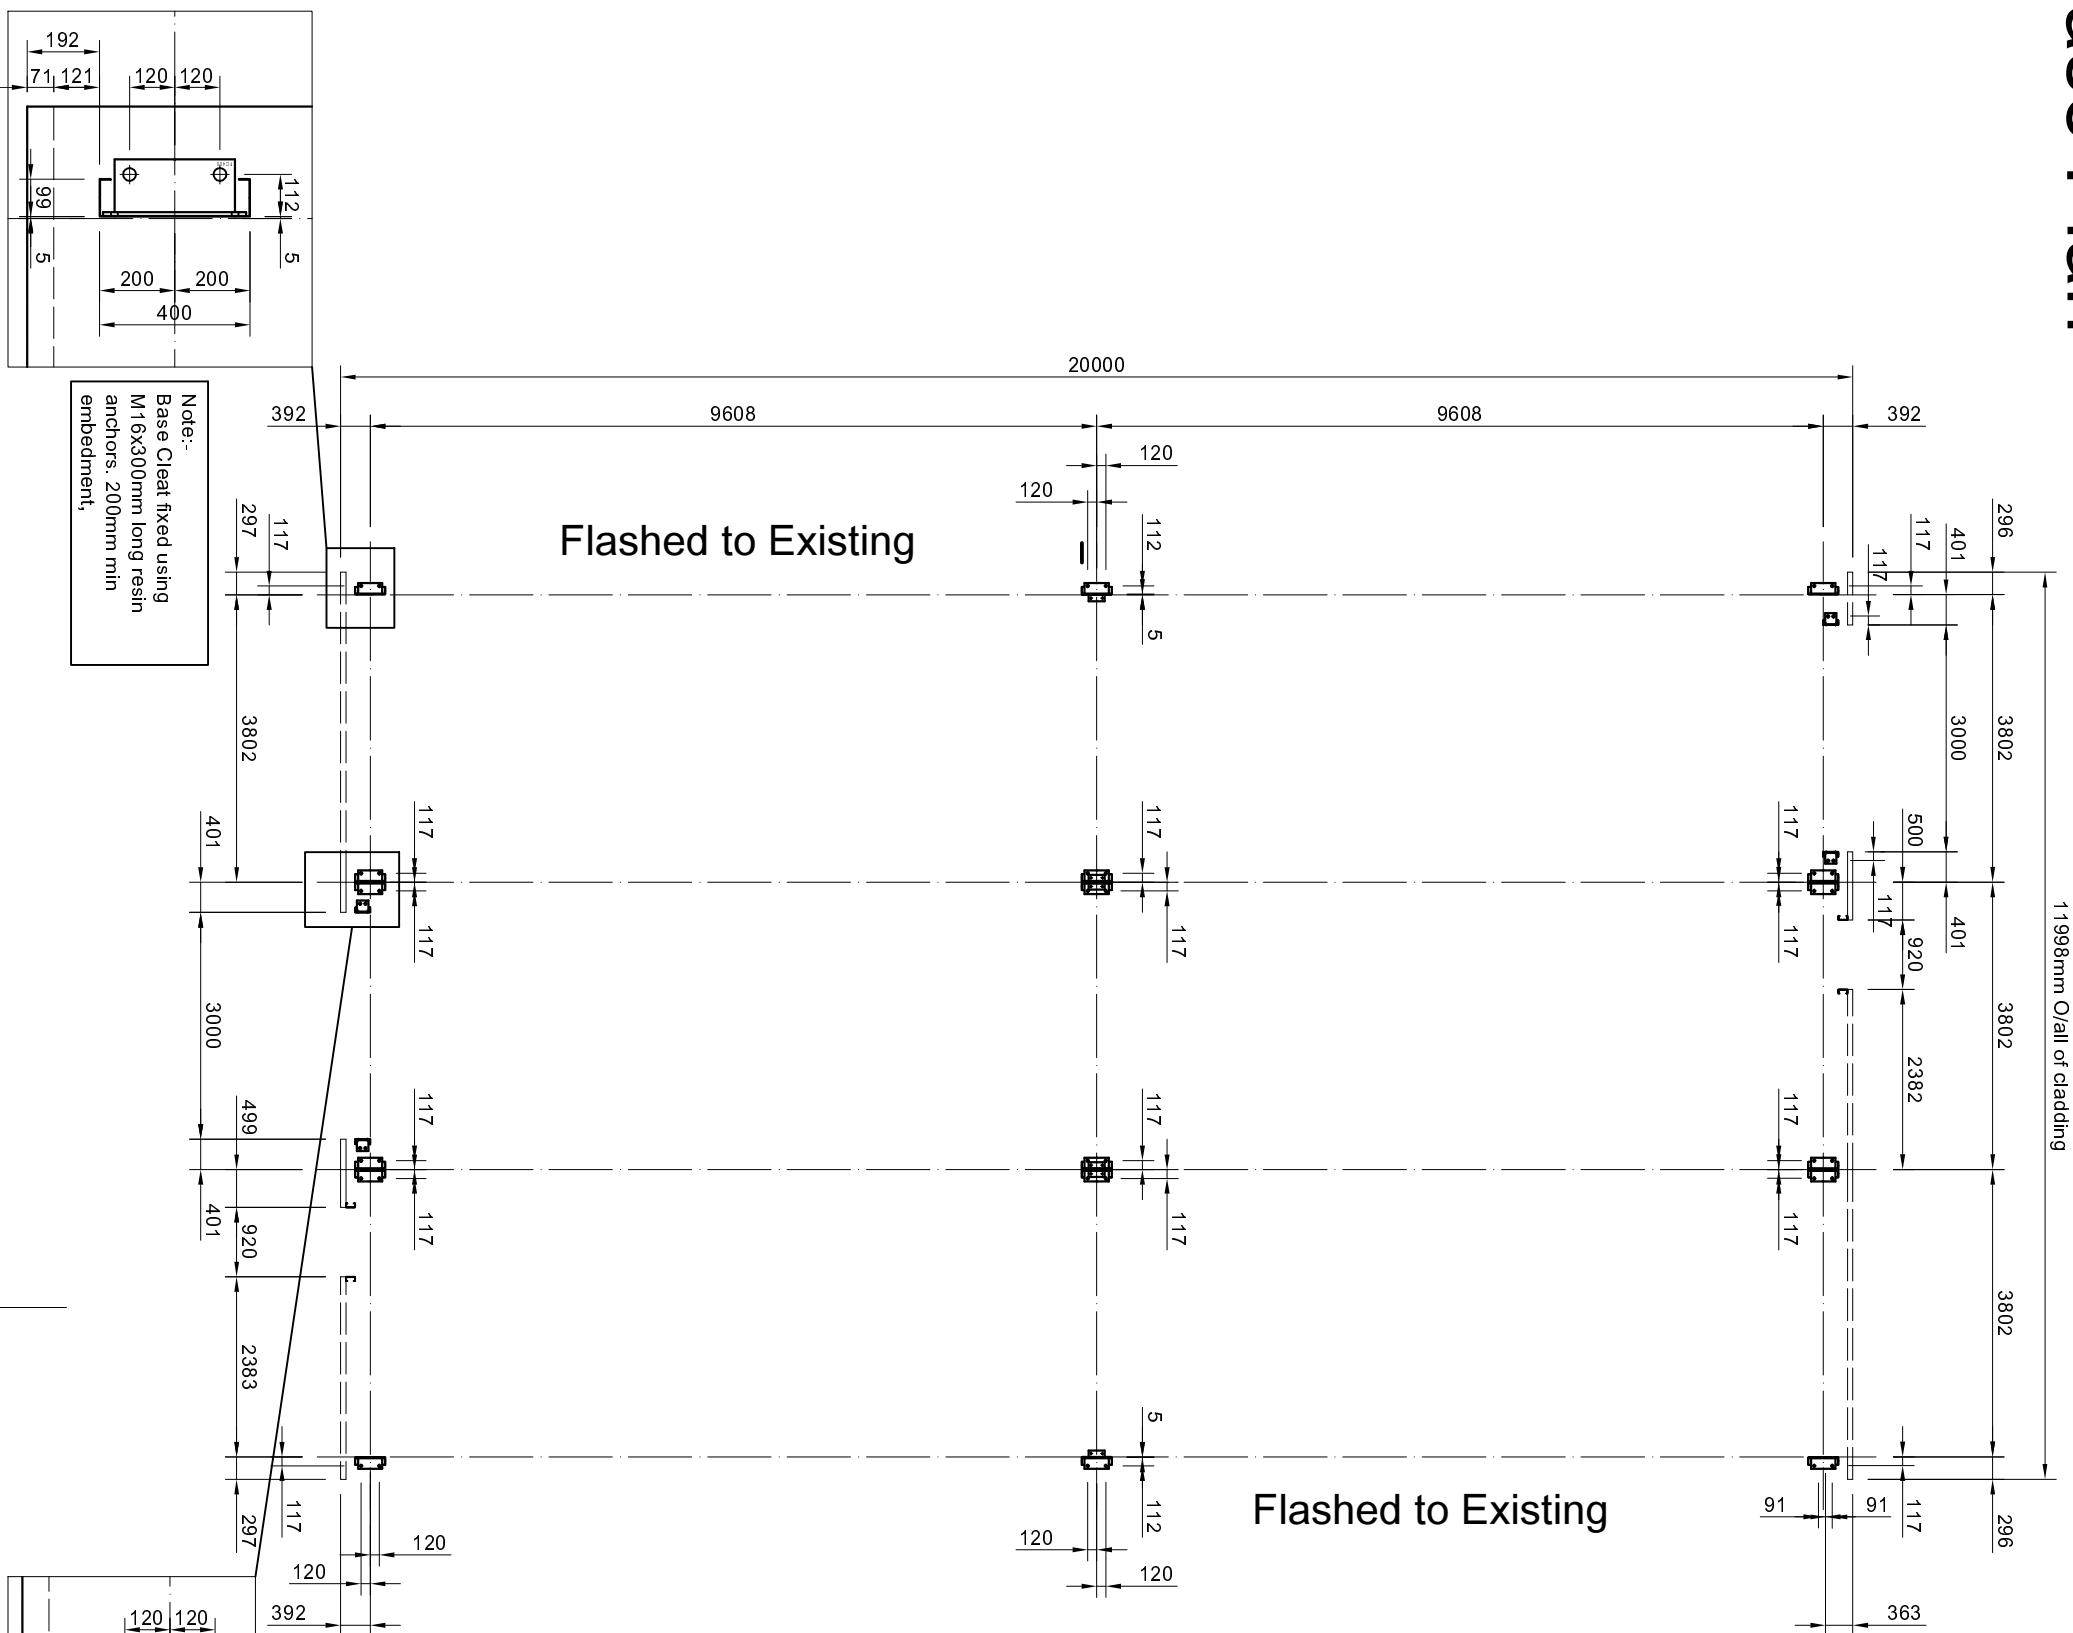

Note:-
Base Drip and joining
flashing tbc at a later date.

Note:-
Site Survey required to confirm overall dims, post positions and levels. TBC.

Notes:

Rev A Revised Frame. 31.07.19
Revisions:



Bewdley Business Park
A456 Longbank, Bewdley
Worcestershire, DY12 2TZ
Tel 01562 544210

omegasteelbuildingsolutions.co.uk

Steel Framed Building
at
Unit 6 Beeding Close, West Sussex
for
Polstar-Cooling Ltd

30/07/2019

Scale: 1 : 100

Base Plan

SCN1311 01 A