


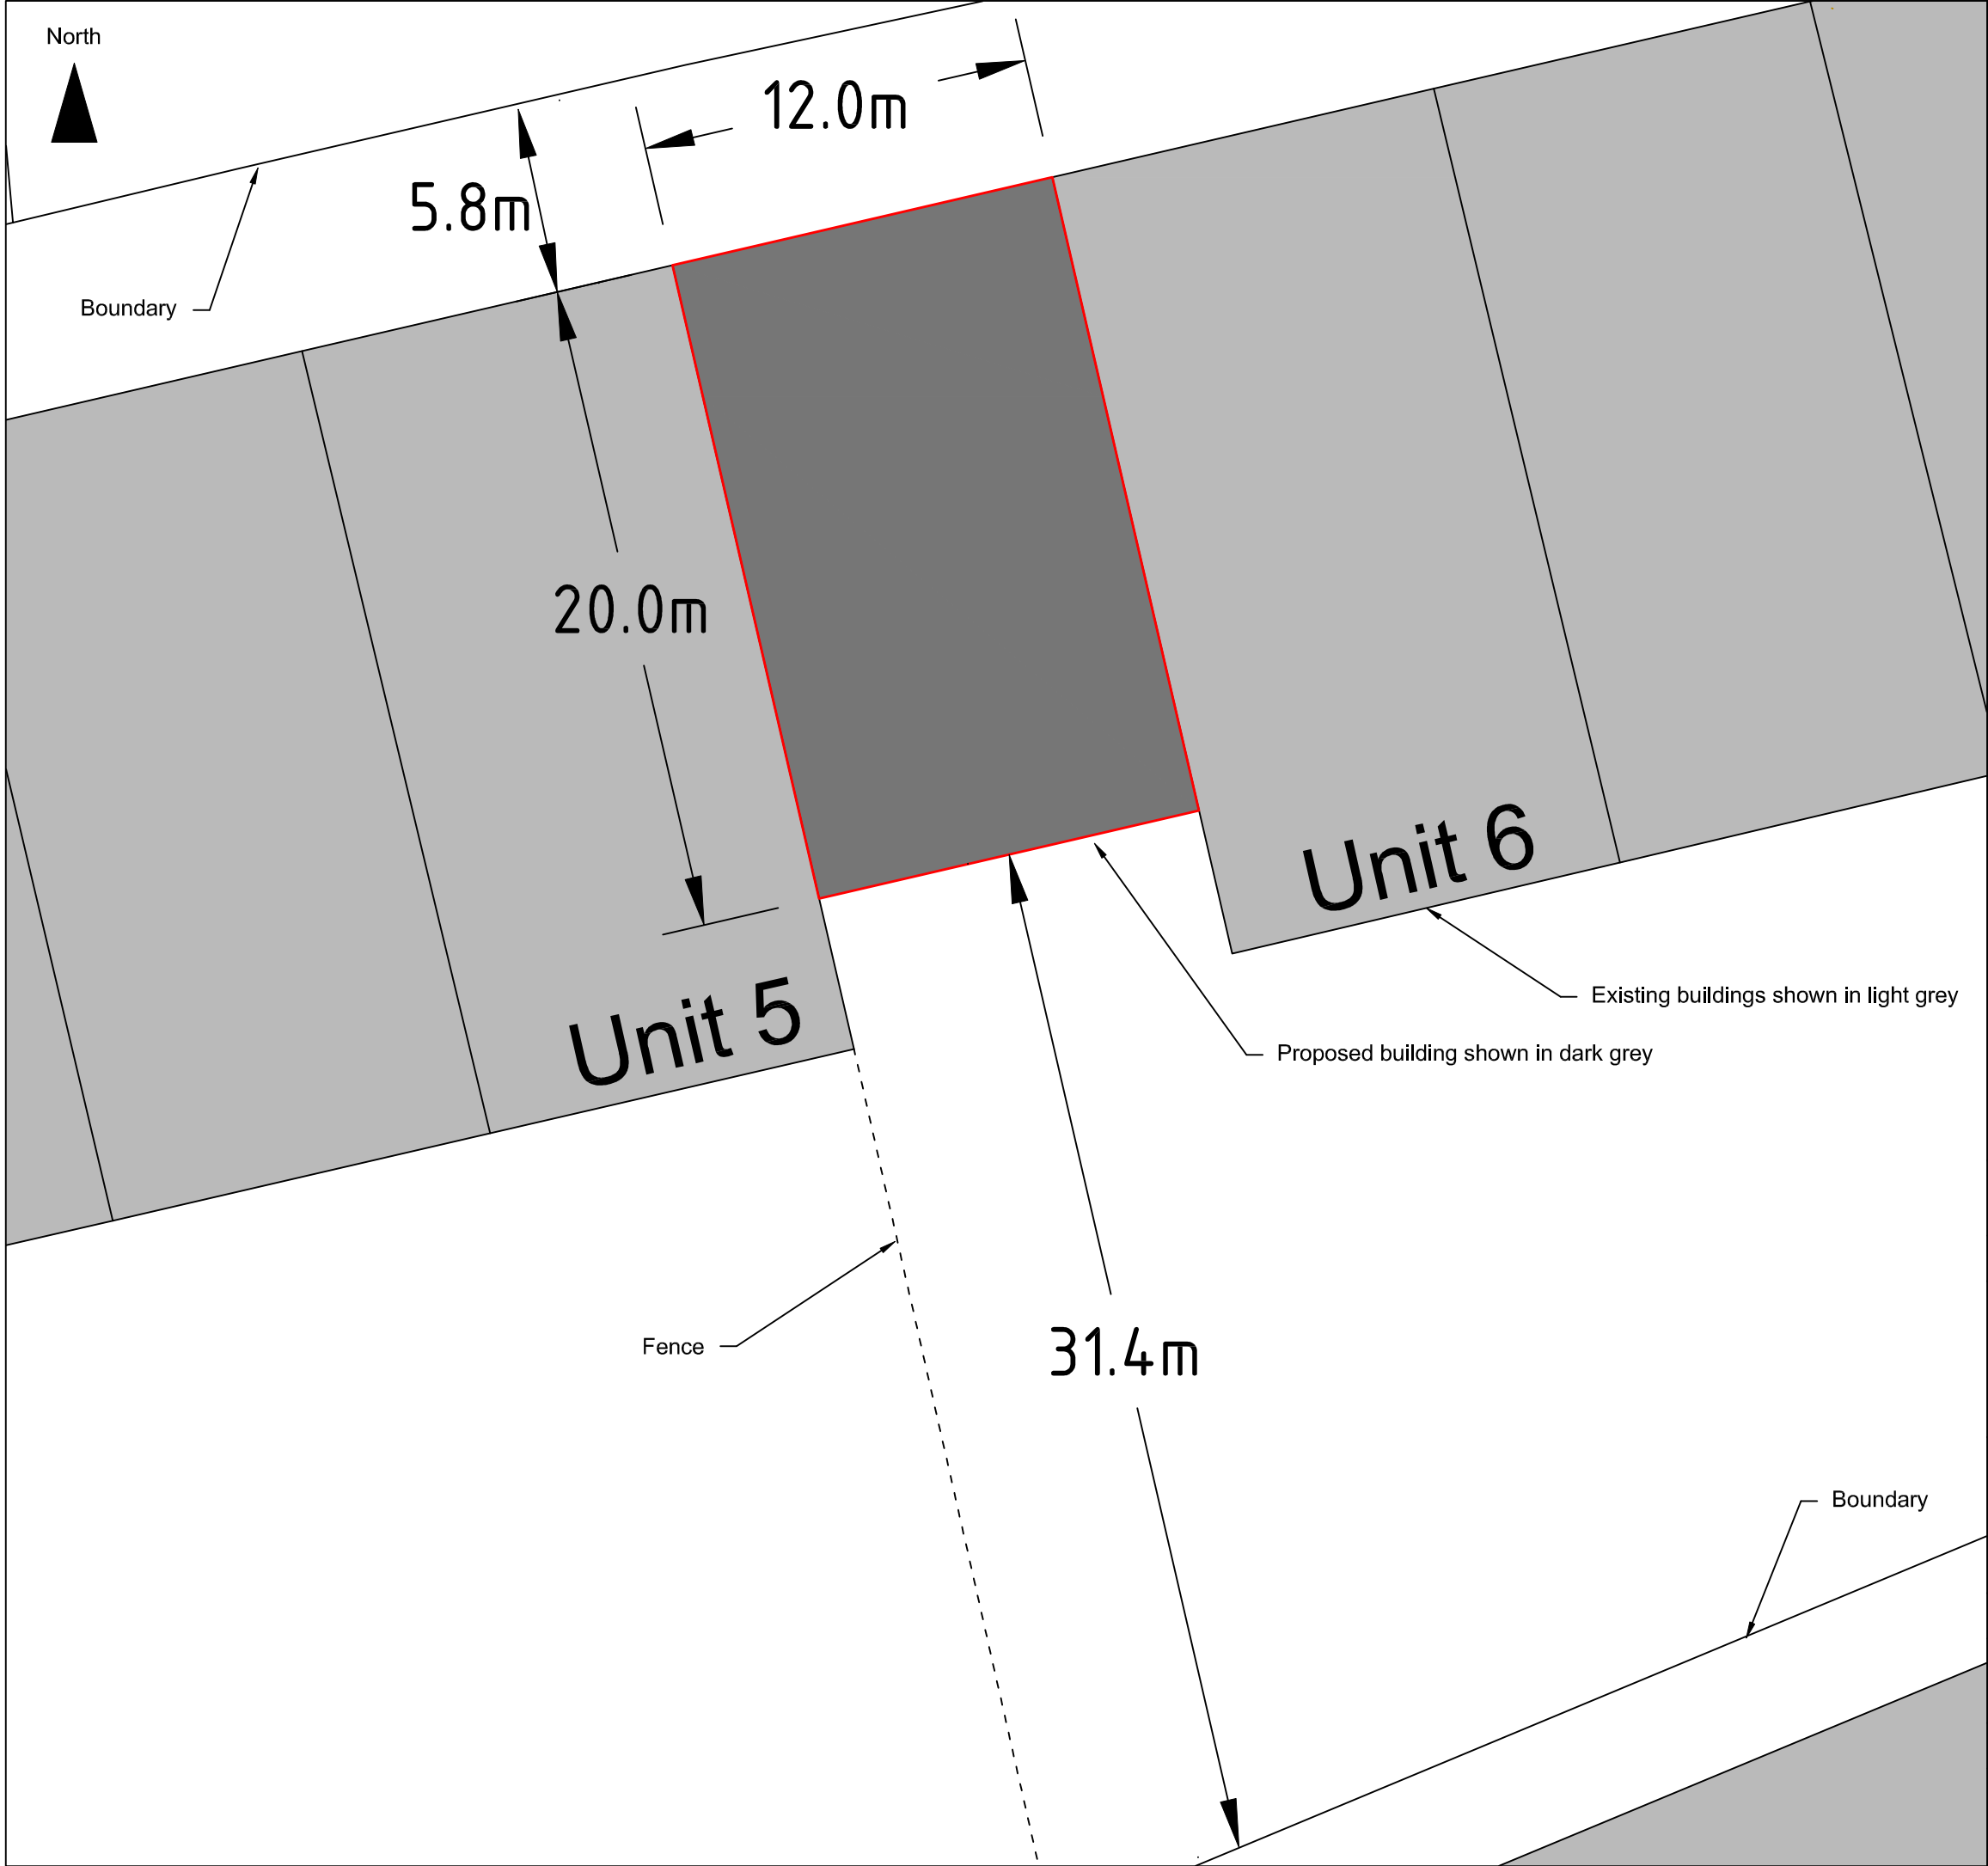

© Crown copyright and database rights, 2019. Ordnance Survey licence number 0100031673.
© Hawiffralnt y Goron a hawllau cronfa ddata , 2019. Arolwg Ordnnans rhif y drwydded 0100031673.

Scale (@ A3) 1:200	Date: 19 AUG 2019
--------------------	-------------------

Prepared by:

 **dulas**
inspiring renewable energy

 solar  wind  hydro  biomass

Client: Polestar Cooling Ltd.

Project: Steelframe Building

Figure 003 - Block Plan

Drawn by: DR	Checked by: RK	Version: A
--------------	----------------	------------

Every effort has been made to ensure the accuracy of the information provided on this figure. Dulas Ltd cannot be held responsible for any omissions or errors in the data supplied by third parties and hereby expressly disclaims any responsibility for any losses, disappointment, negligence or damage caused by reliance on the information contained on this figure.

ARUN DISTRICT COUNCIL BE/93/19/PL