



Front (South) Elevation

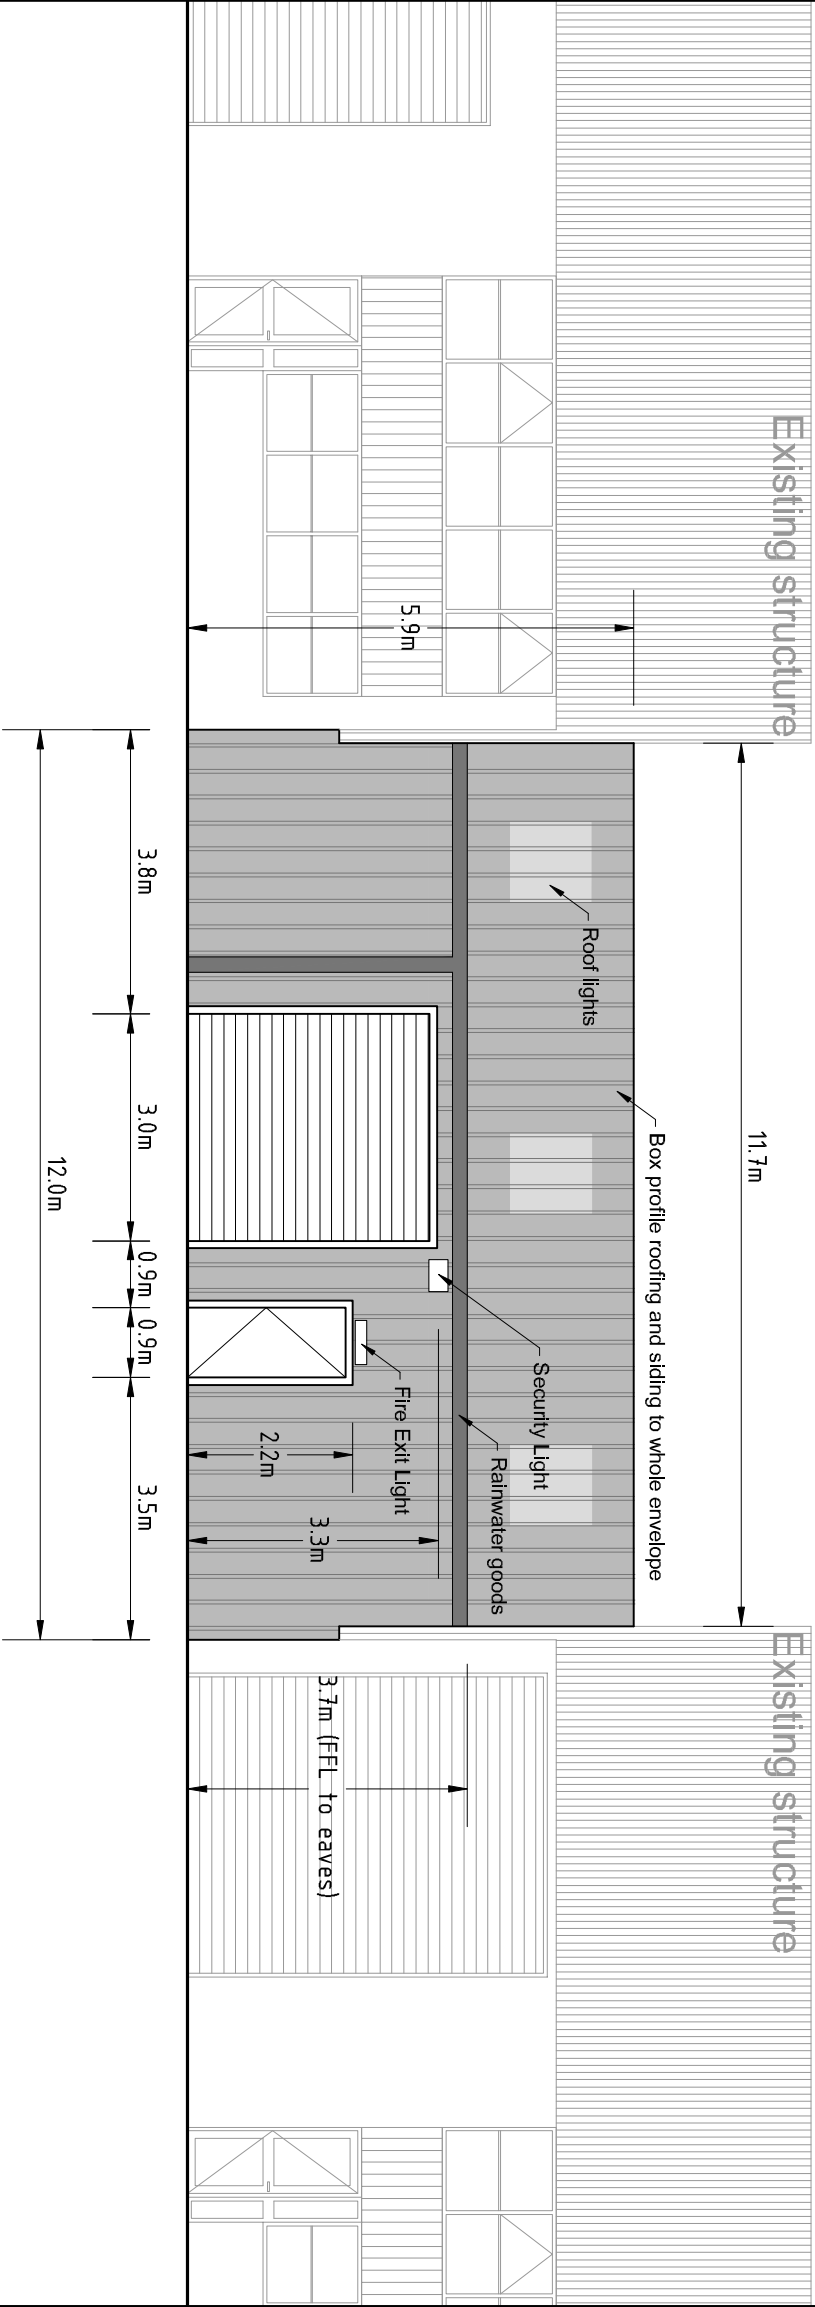

Rear (North) Elevation

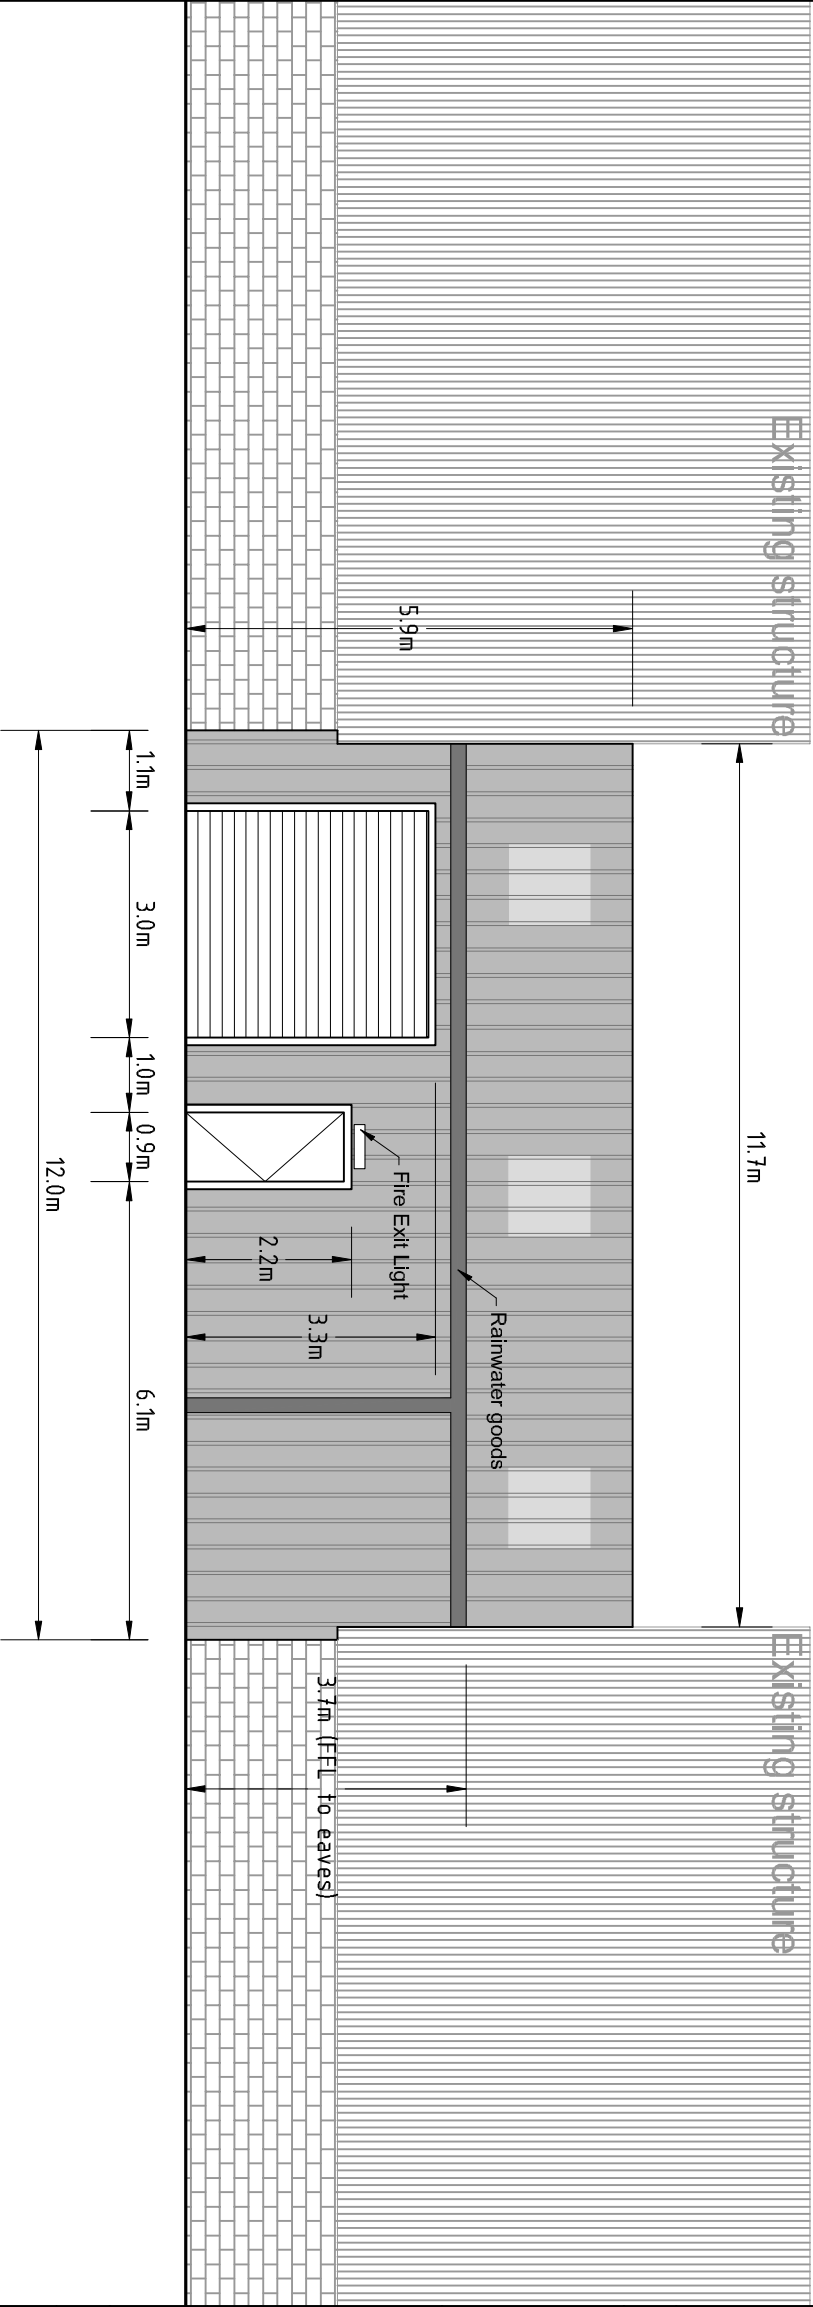

Scale (@ A3) 1:100

Date: 21 NOV 2019

Prepared by:

 solar

 wind

 hydro

 biomass



inspiring renewable energy

Client: Polestar Cooling Ltd.

Project: Steelframe Building

Figure SCN1311 - 04 Elevations

Drawn by: DR	Checked by: RK	Version: B
Every effort has been made to ensure the accuracy of the information provided on this figure. Dulas Ltd cannot be held responsible for any omissions or errors in the data supplied by third parties and hereby expressly disclaims any responsibility for any losses, disappointment, negligence or damage caused by reliance on the information contained on this figure.		

