


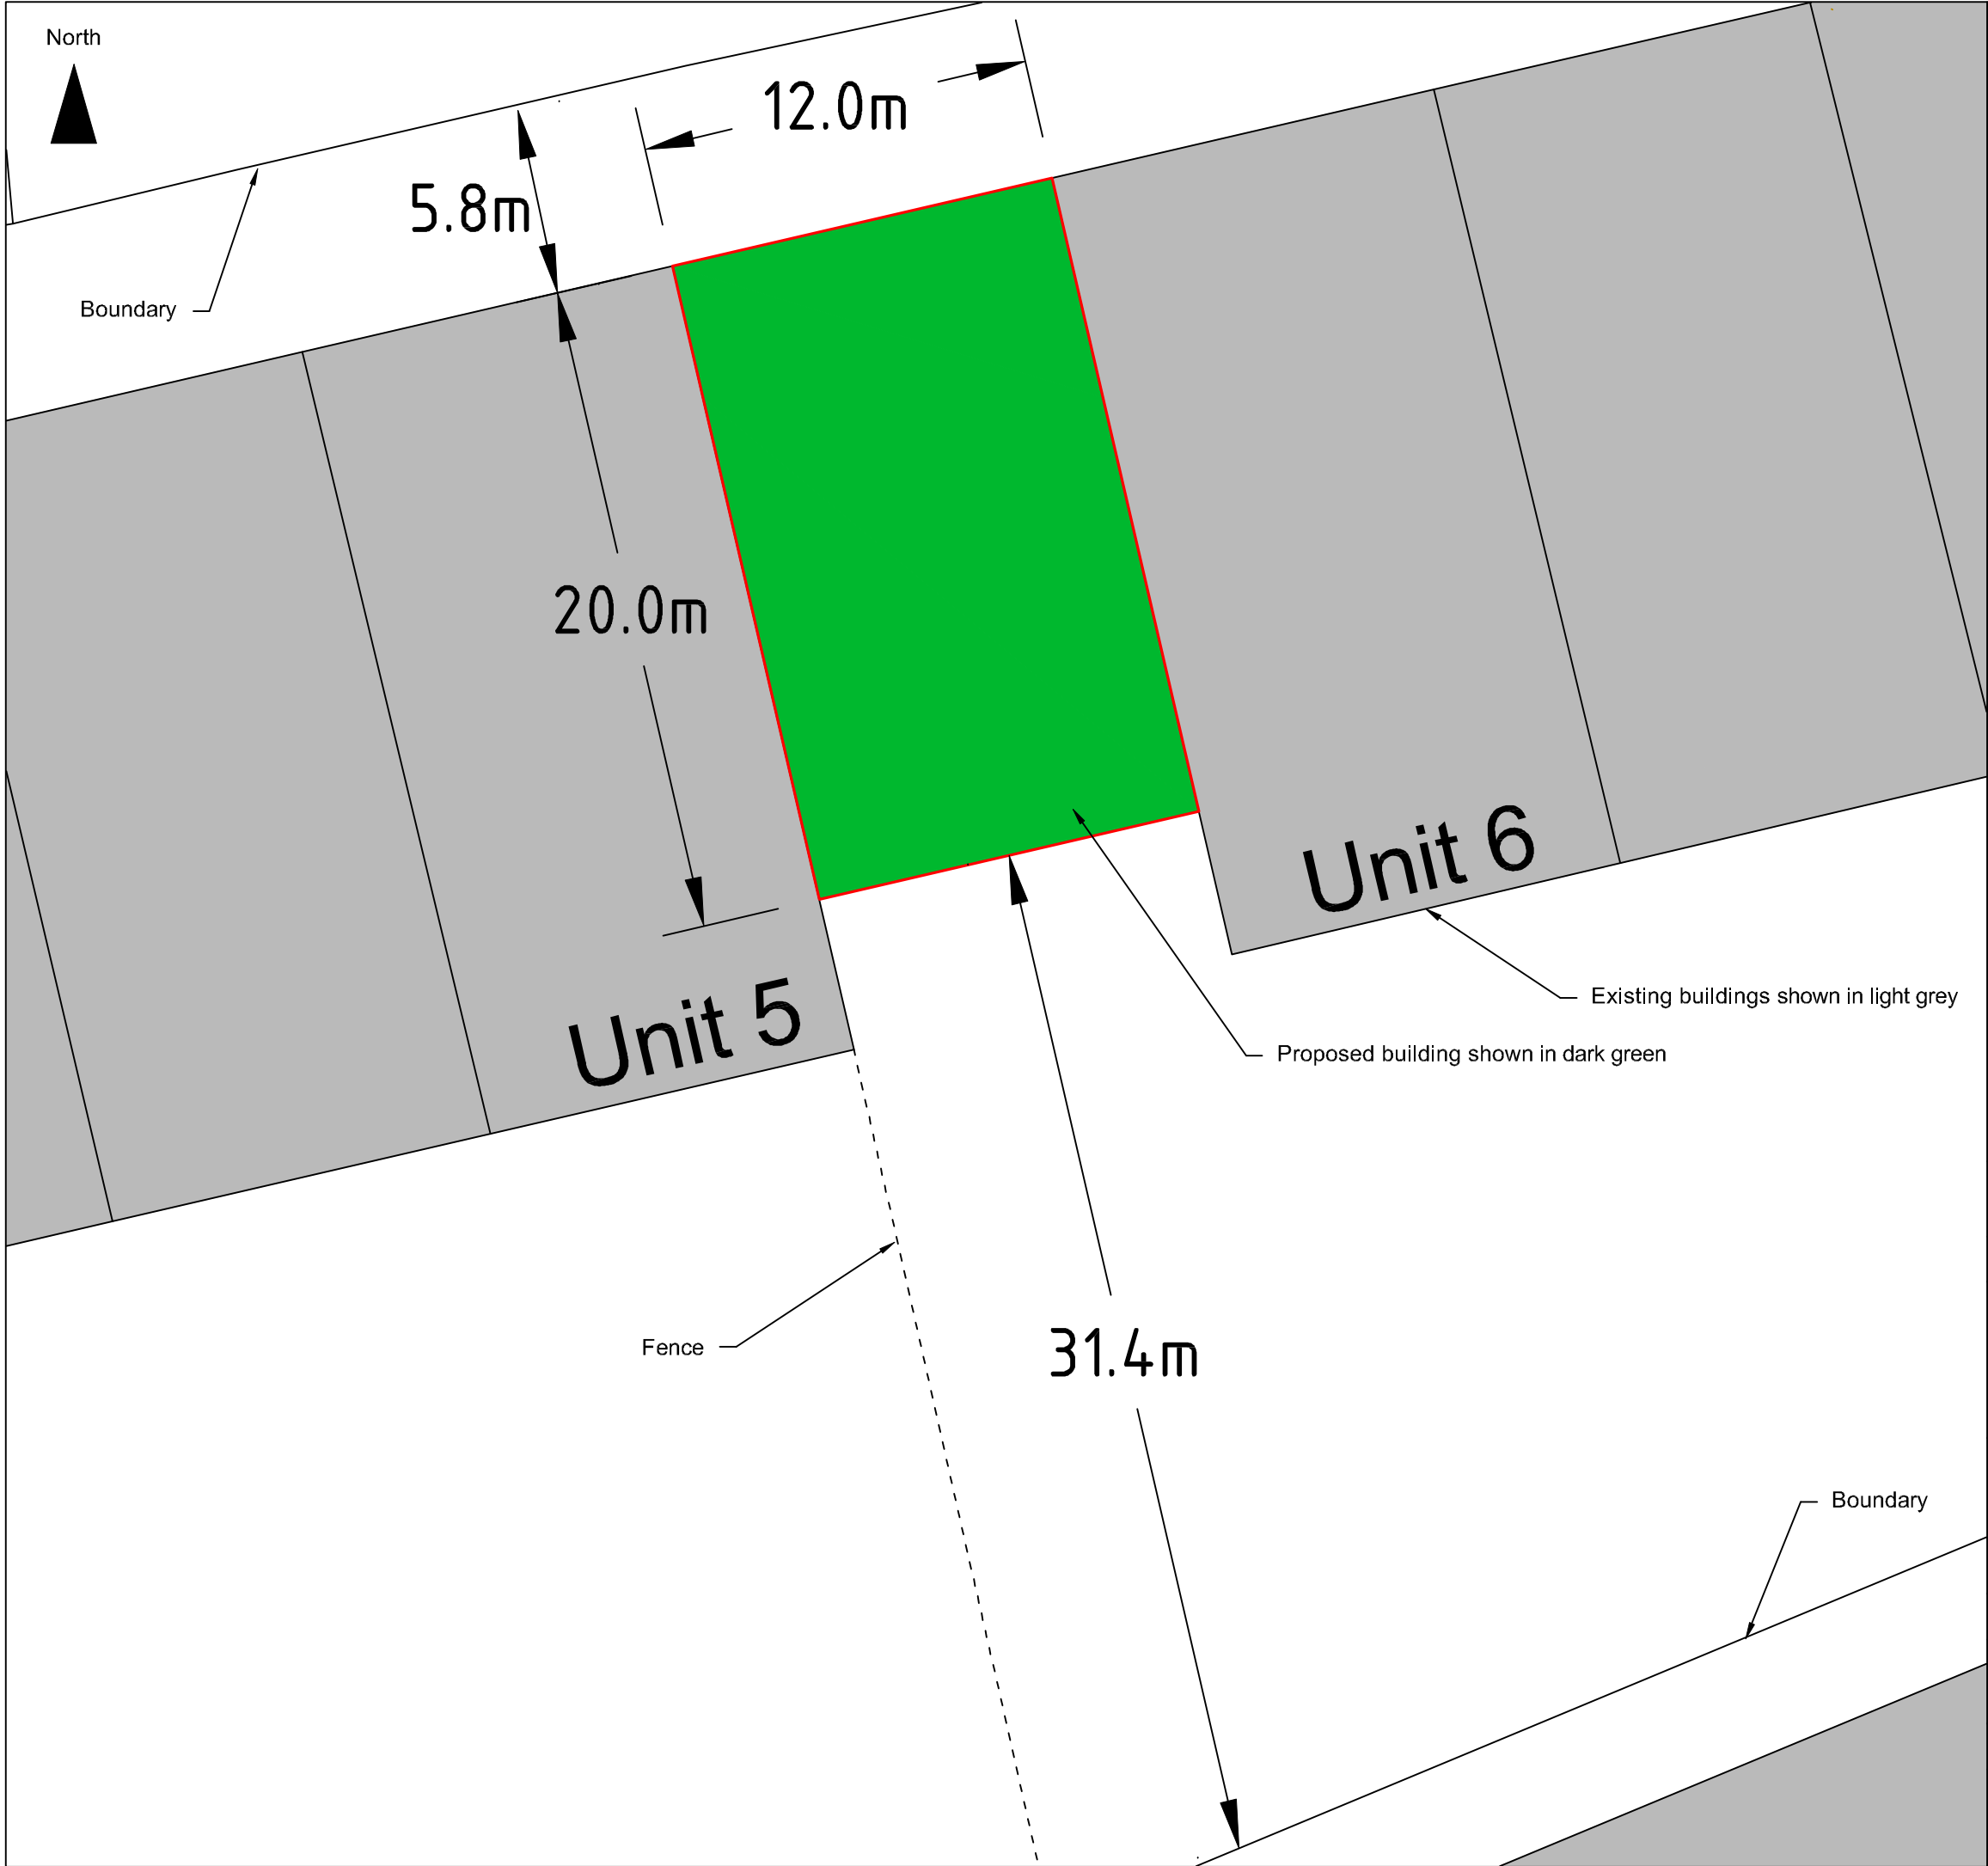

© Crown copyright and database rights, 2019. Ordnance Survey licence number 0100031673.  
© Hawlfraint y Goron a hawliau cronfa ddata , 2019. Arolwg Ordnans rhif y drwydded 0100031673.

Scale (@ A3) 1:200

Date: 02 DEC 2019

Prepared by:



solar wind hydro biomass

Client: Polestar Cooling Ltd.

Project: Steelframe Building

Figure 003 - Block Plan

Drawn by: DR

Checked by: RK

Version: B

Every effort has been made to ensure the accuracy of the information provided on this figure. Dulas Ltd cannot be held responsible for any omissions or errors in the data supplied by third parties and hereby expressly disclaims any responsibility for any losses, disappointment, negligence or damage caused by reliance on the information contained on this figure.

