


NEW PLANTED HEDGE 40% HAWTHORN 40% BLACK THORN 20% (HAZEL / OAK)

ORIGINAL FRUIT TREES
4 APPLE
1 PEAR

13000 mm

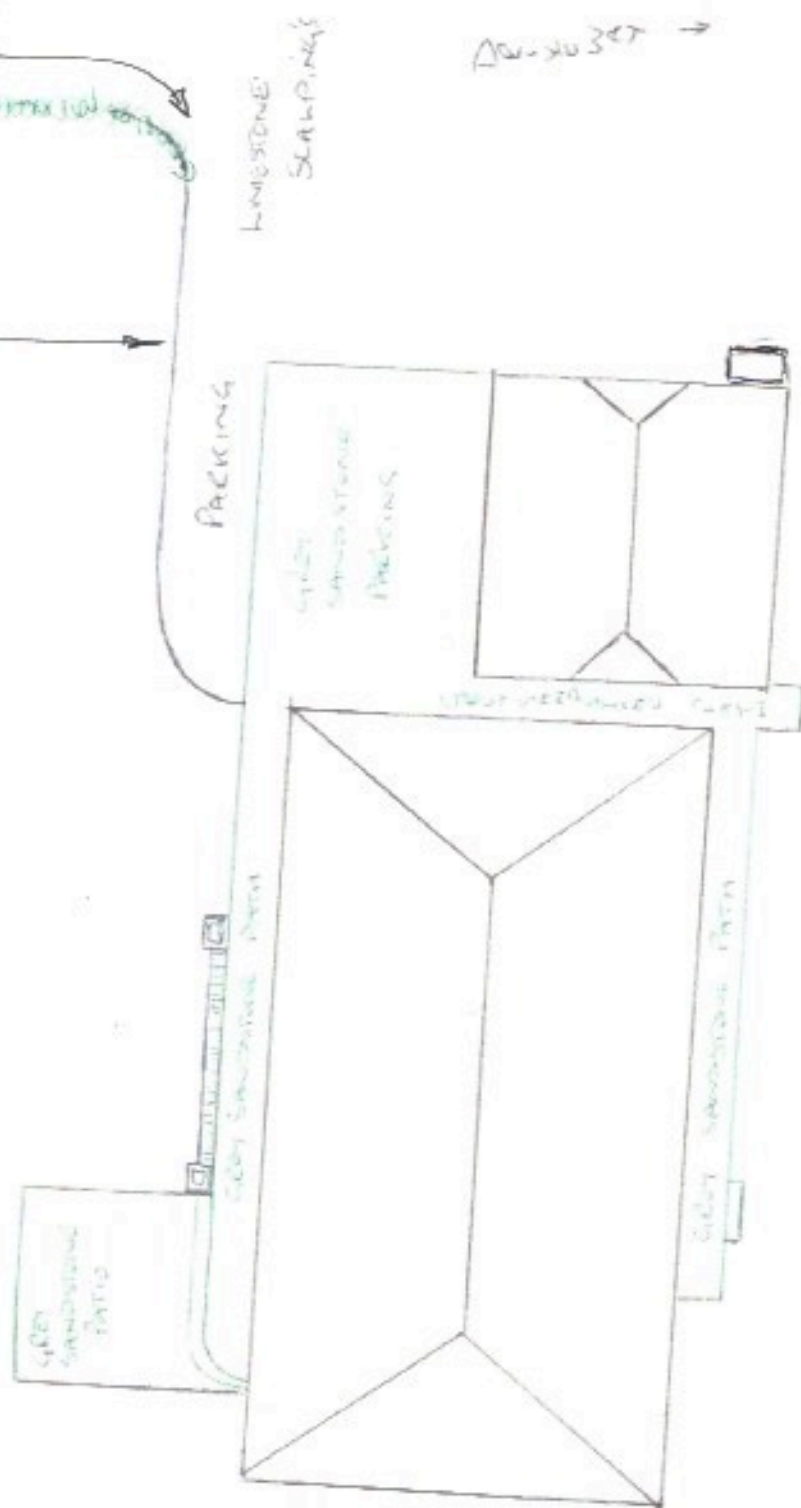

ORIGINAL BECH HEDGE + ORIGINAL CONIFER HEDGE

