

Scheme No: 29613rev4/HAM Date: 30/11/16 Drawn by: NR/MB

Berkeley Homes (Southern) Ltd - North Bersted - Phase 2 LEAP

Important note:

This plan has been drawn without Playdale being able to survey the site. A further technical drawing reference 29613rev4-01 will be issued upon receipt of your order.



1. 2 Bay Swing - 2 Flats & 1 Team.

2. Jungle Climber - Burundi

3. Spinner


4. Ellerside Bench

5. Loudspeaker

6. Freestanding Slide

7. The Orbit

8. Timber Litter Bin

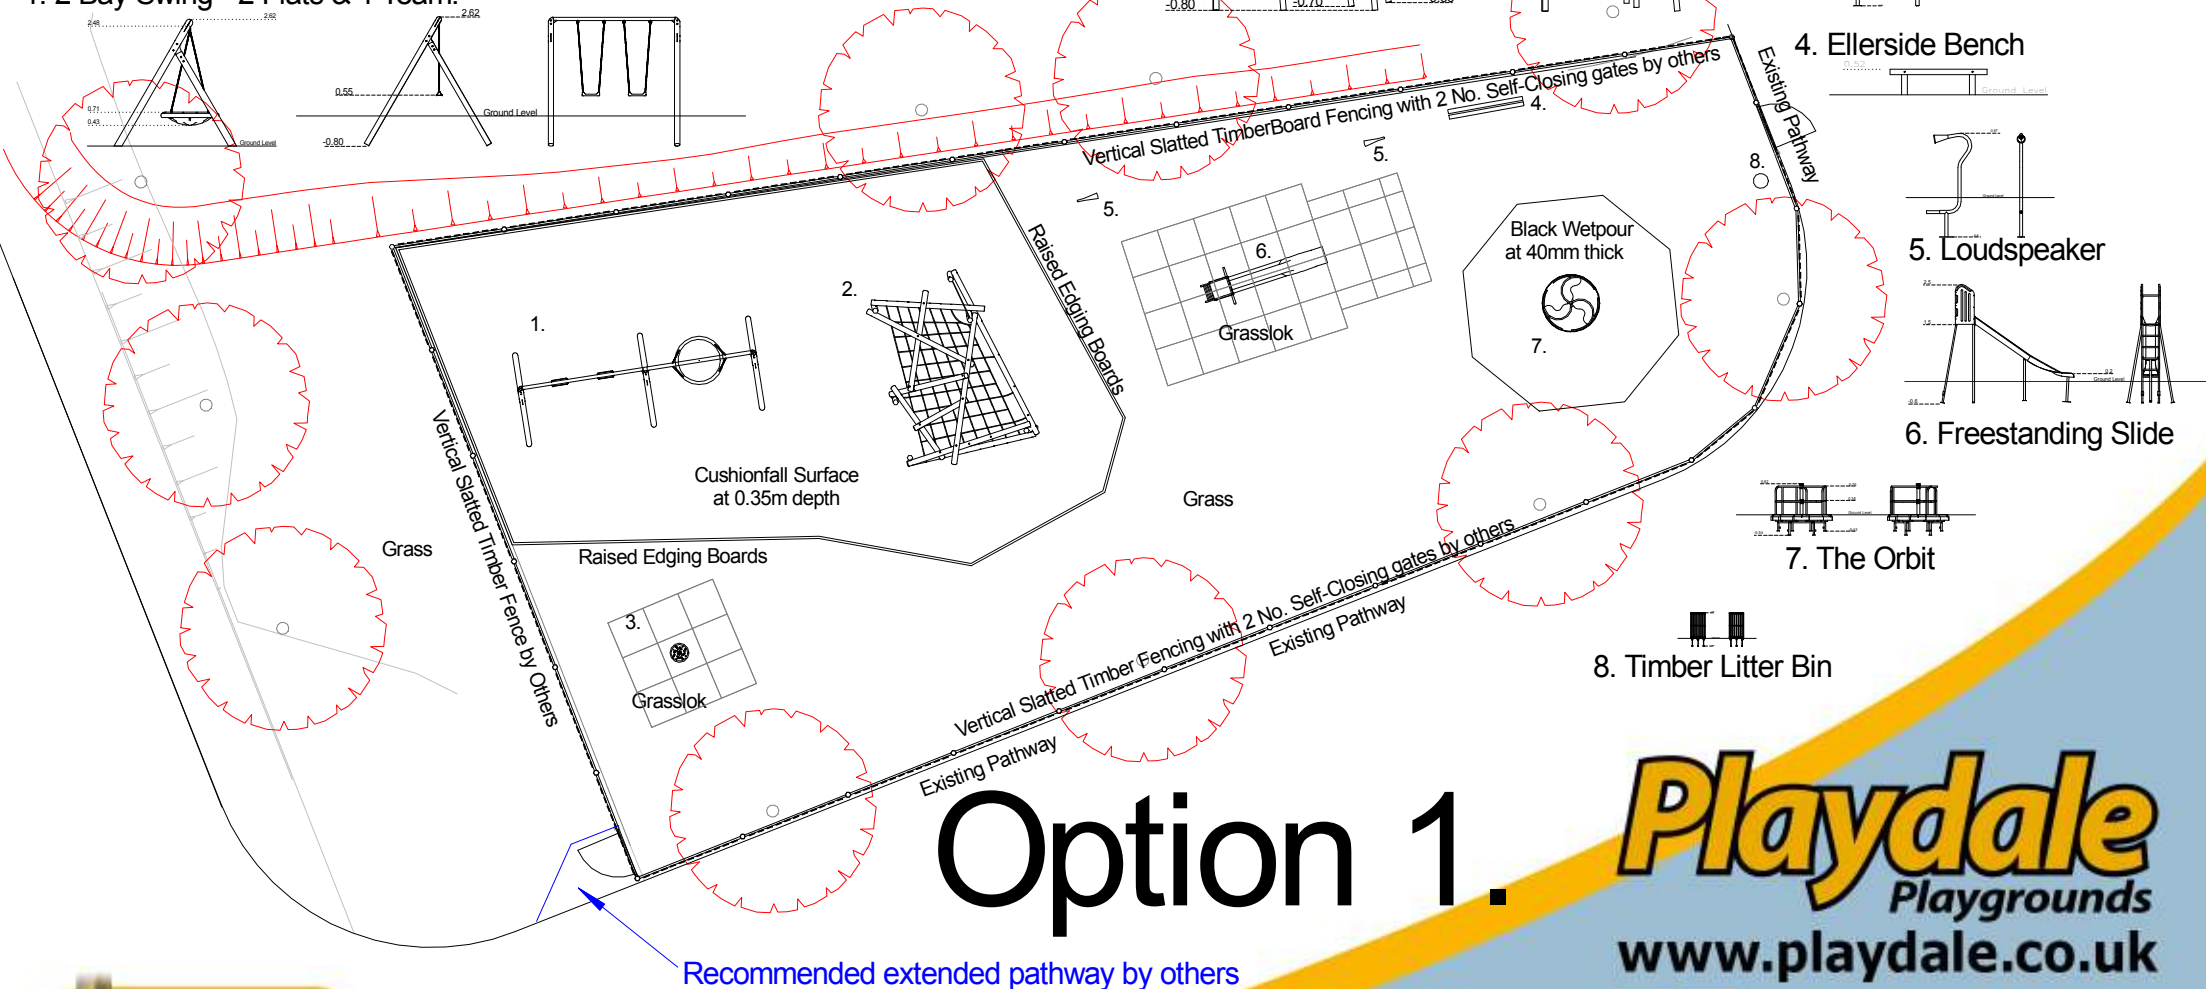

Playdale
Playgrounds
www.playdale.co.uk



All plans are to scale unless otherwise stated.
All plans, quotations and correspondence between Playdale and the addressee are to remain strictly confidential between those parties only.
Playdale reserve the right to make modification in design and specification.