
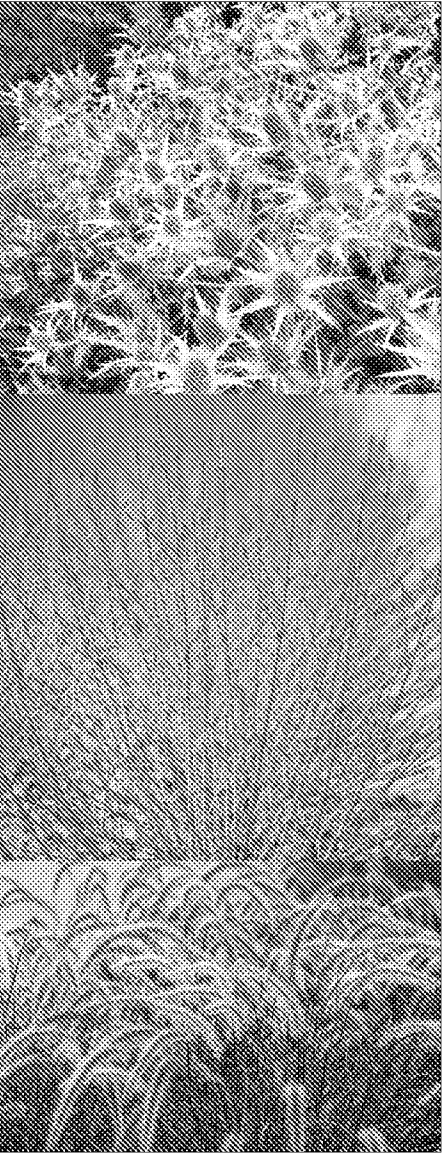


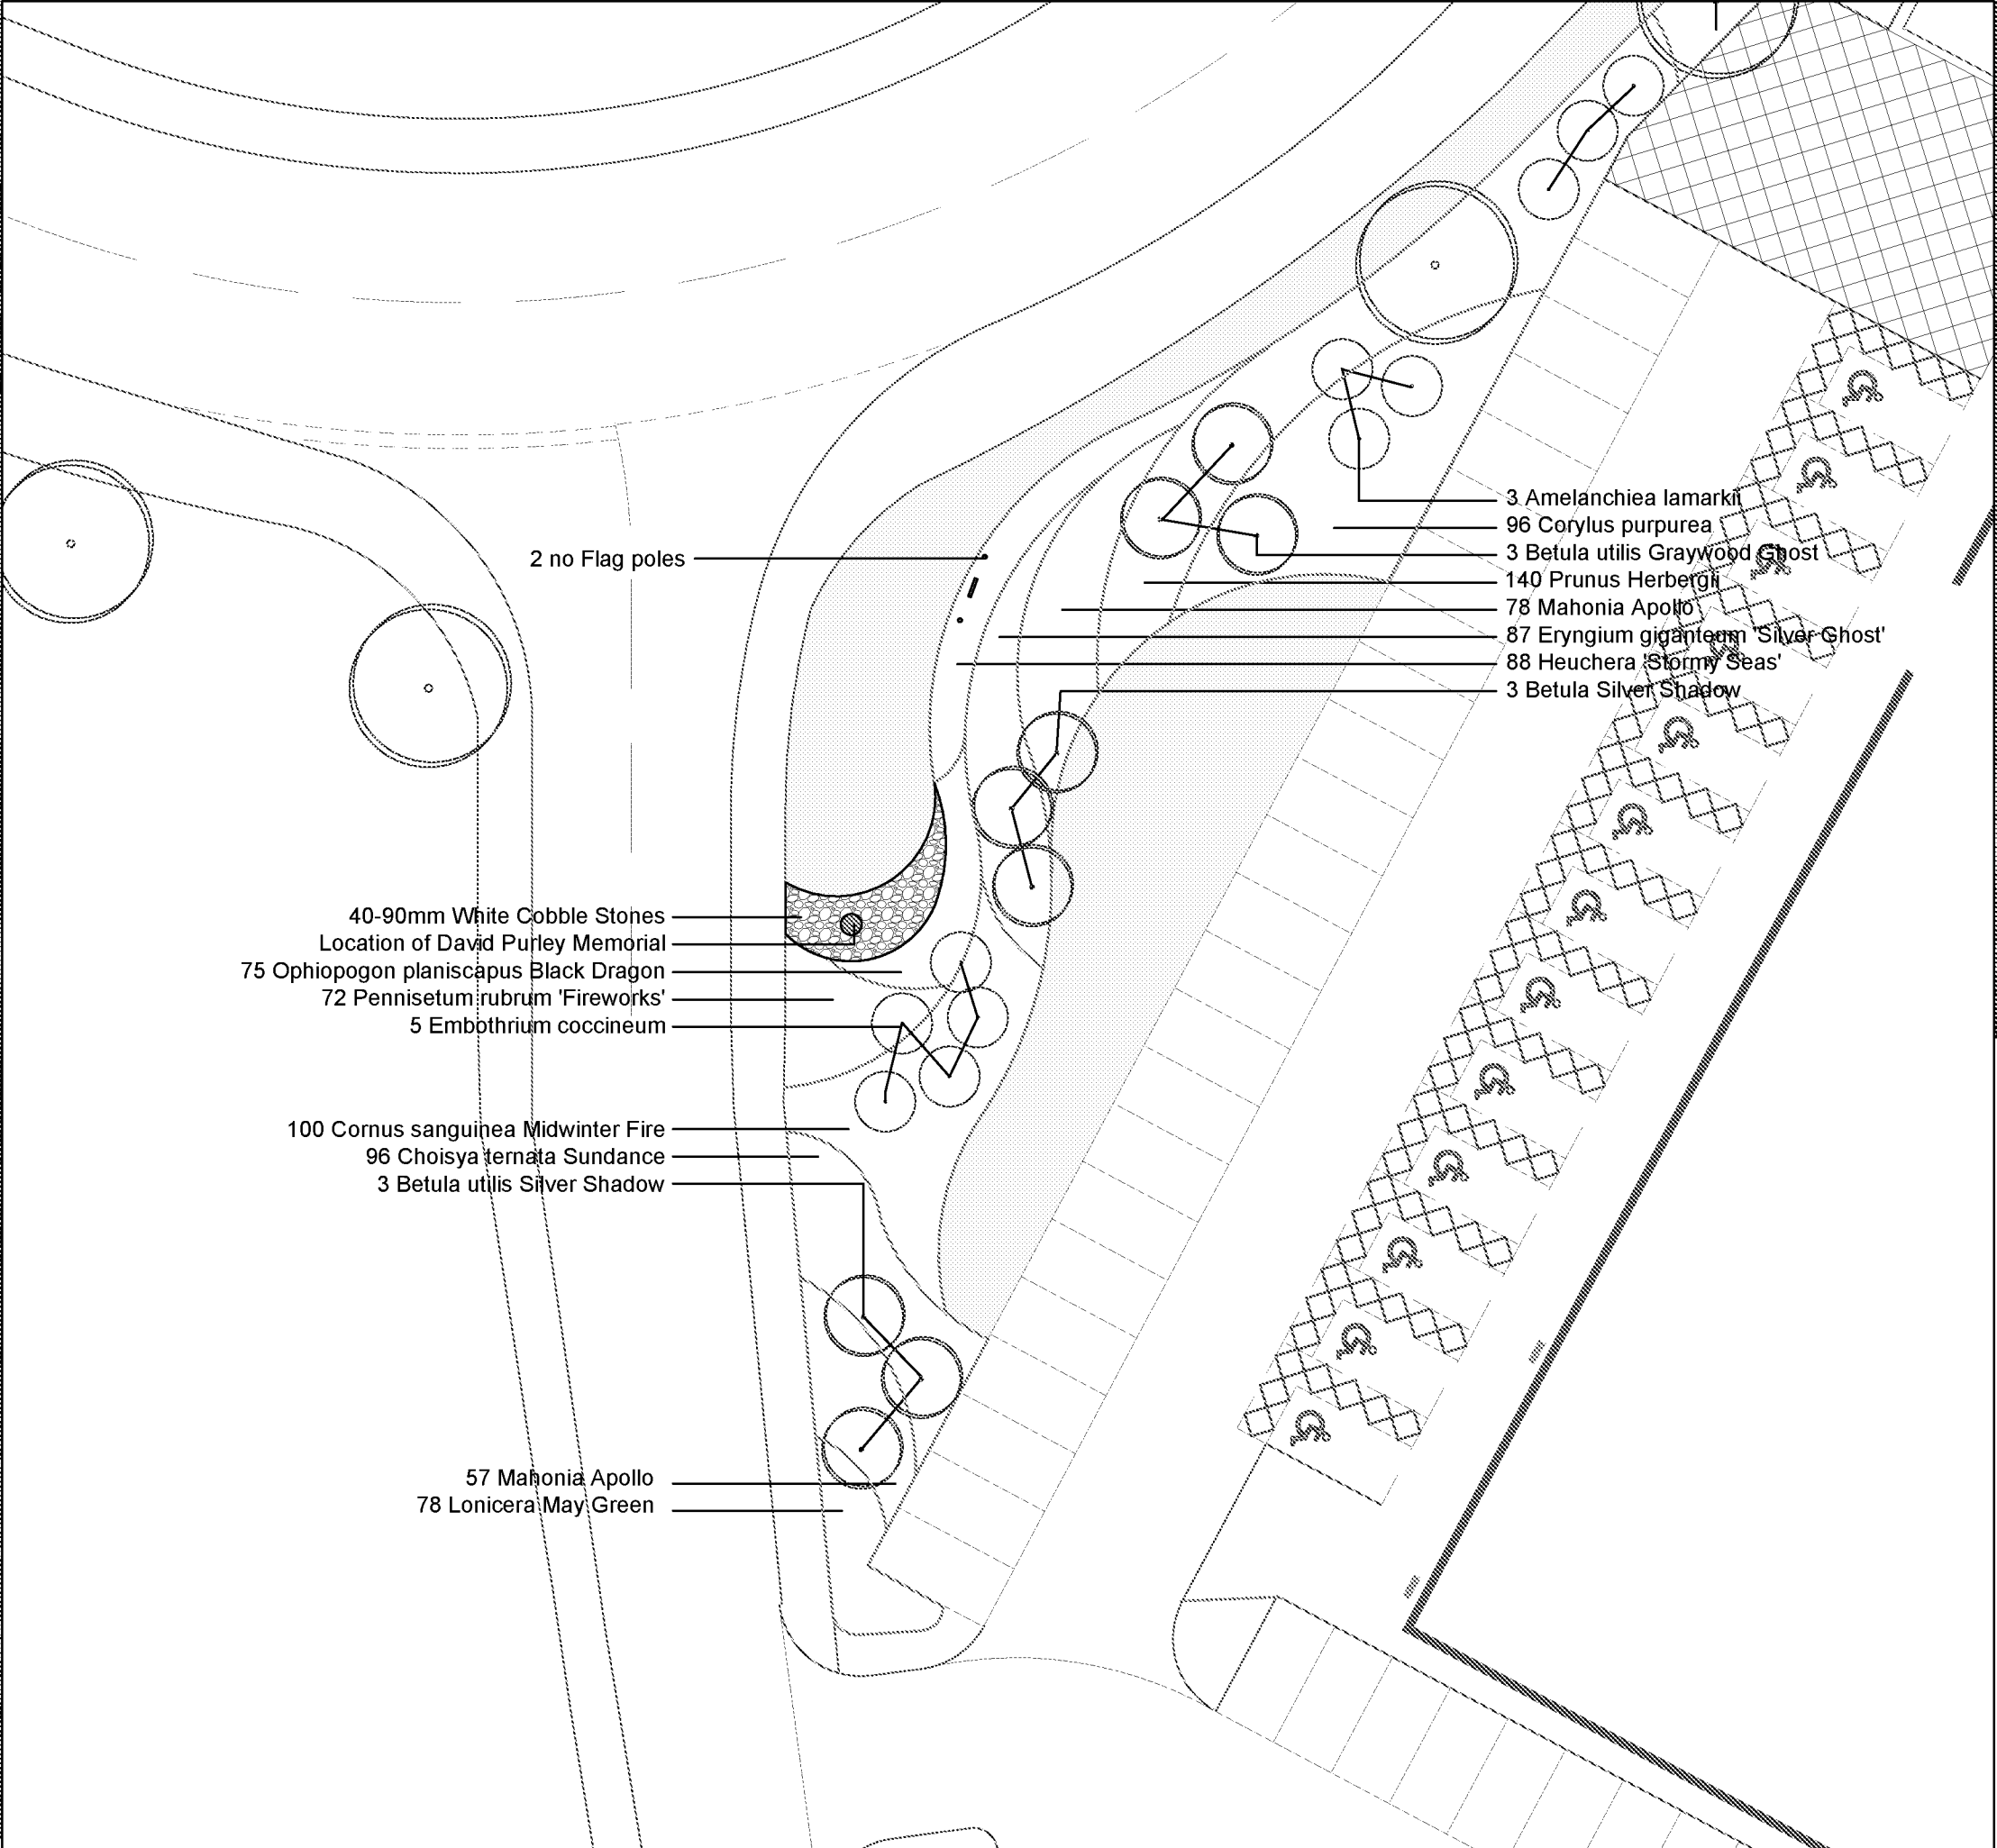

THIS DRAWING SHOULD NOT BE SCALED. THIS DRAWING IS COPYRIGHT:	
01. DESIGN 02. PLANNING 03. TENDER	04. PRODUCTION INFORMATION 05. CONSTRUCTION 06. AS BUILT
DRAWING STATUS :	
02	
01. PRELIMINARY	02. FOR COMMENT 03. FOR APPROVAL
OTHER :	
-	
PROJECT :	
Rolls-Royce Off Site Facility, Oldlands Farm	
DRAWING TITLE :	
Planting Proposals	
 Suite 1, Fern House Bath Road, Stroud Gloucestershire, GL5 3TJ t. 01453 760380 e. info@d-la.co.uk w. www.d-la.co.uk	
DATE: 05.06.15	SCALE: 1:250@A3
JOB NO.: 1606	DRAWN BY: MG
DWG NO.: DLA-1606-(02)-09	REV: C
V:\Server DATA\1606 Oldlands Farm\landscape\Drawings\Planning\DLA-1606-(02)-09.dwg	