



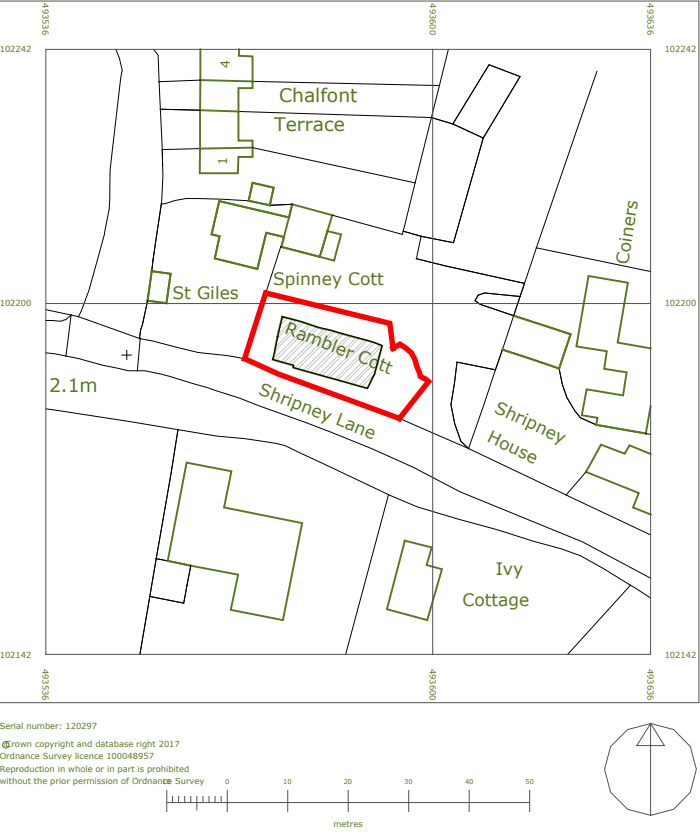

Location Plan
1:1250

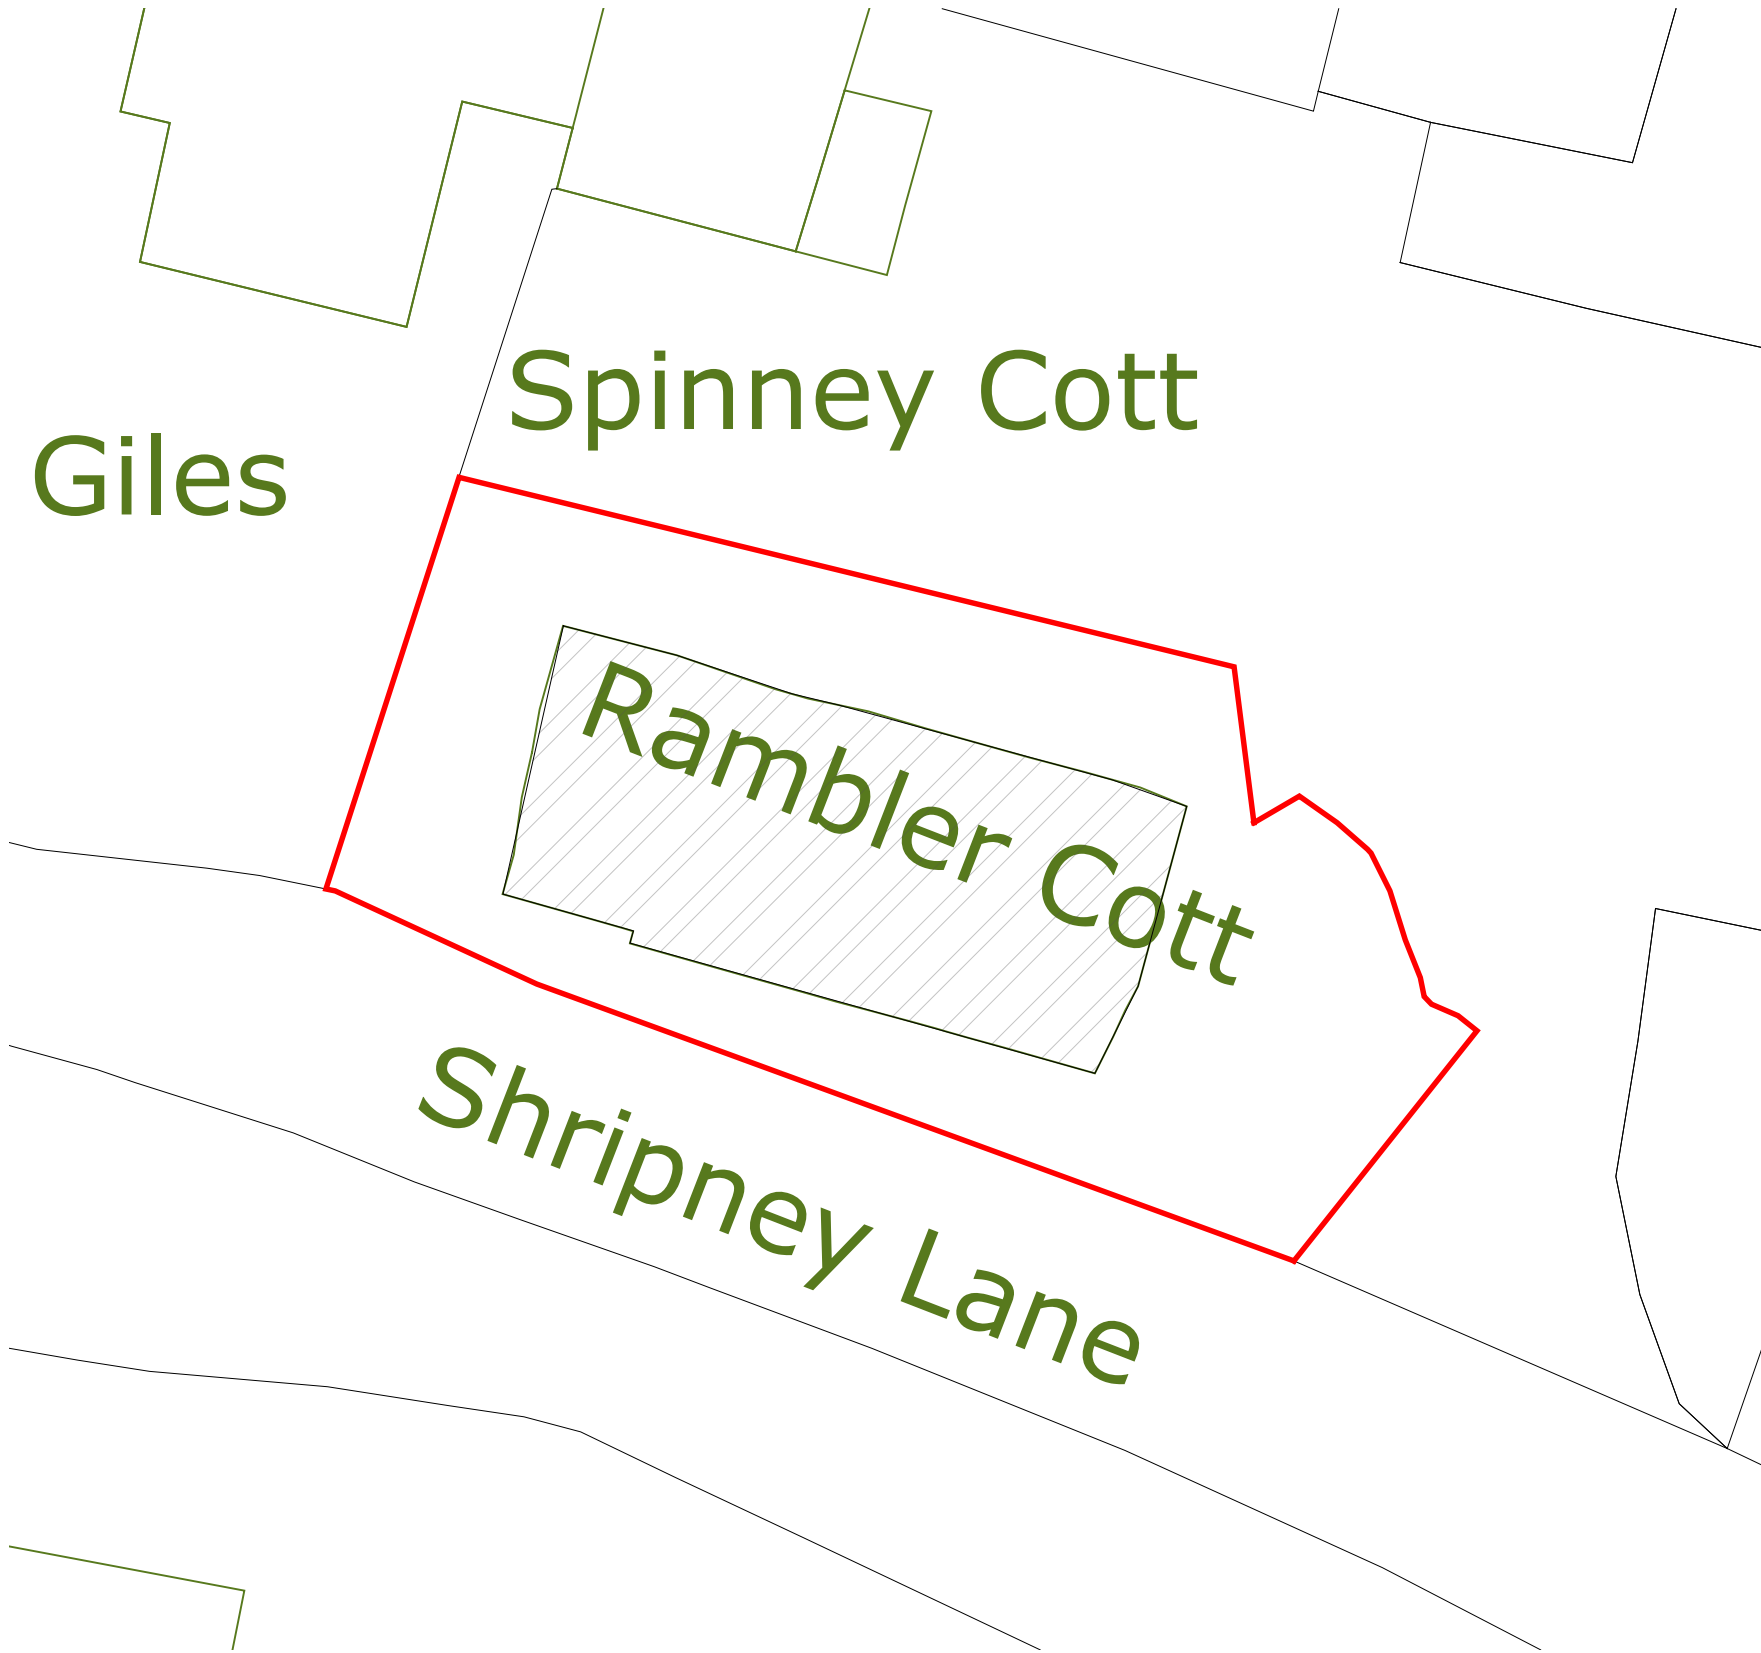

Block Plan
1:200

Client
Mr D Neame

Job
Rambler Cottage
Shripney lane
Bersted
PO22 9NR

Drawing
Site:
Location & Block Plan

Scale @ A3
1:1250 & 1:200

Date
19.07.2017

Drawn
MD

Job No.
1703RA

Drawing No.
000.1

Status
For Comment