



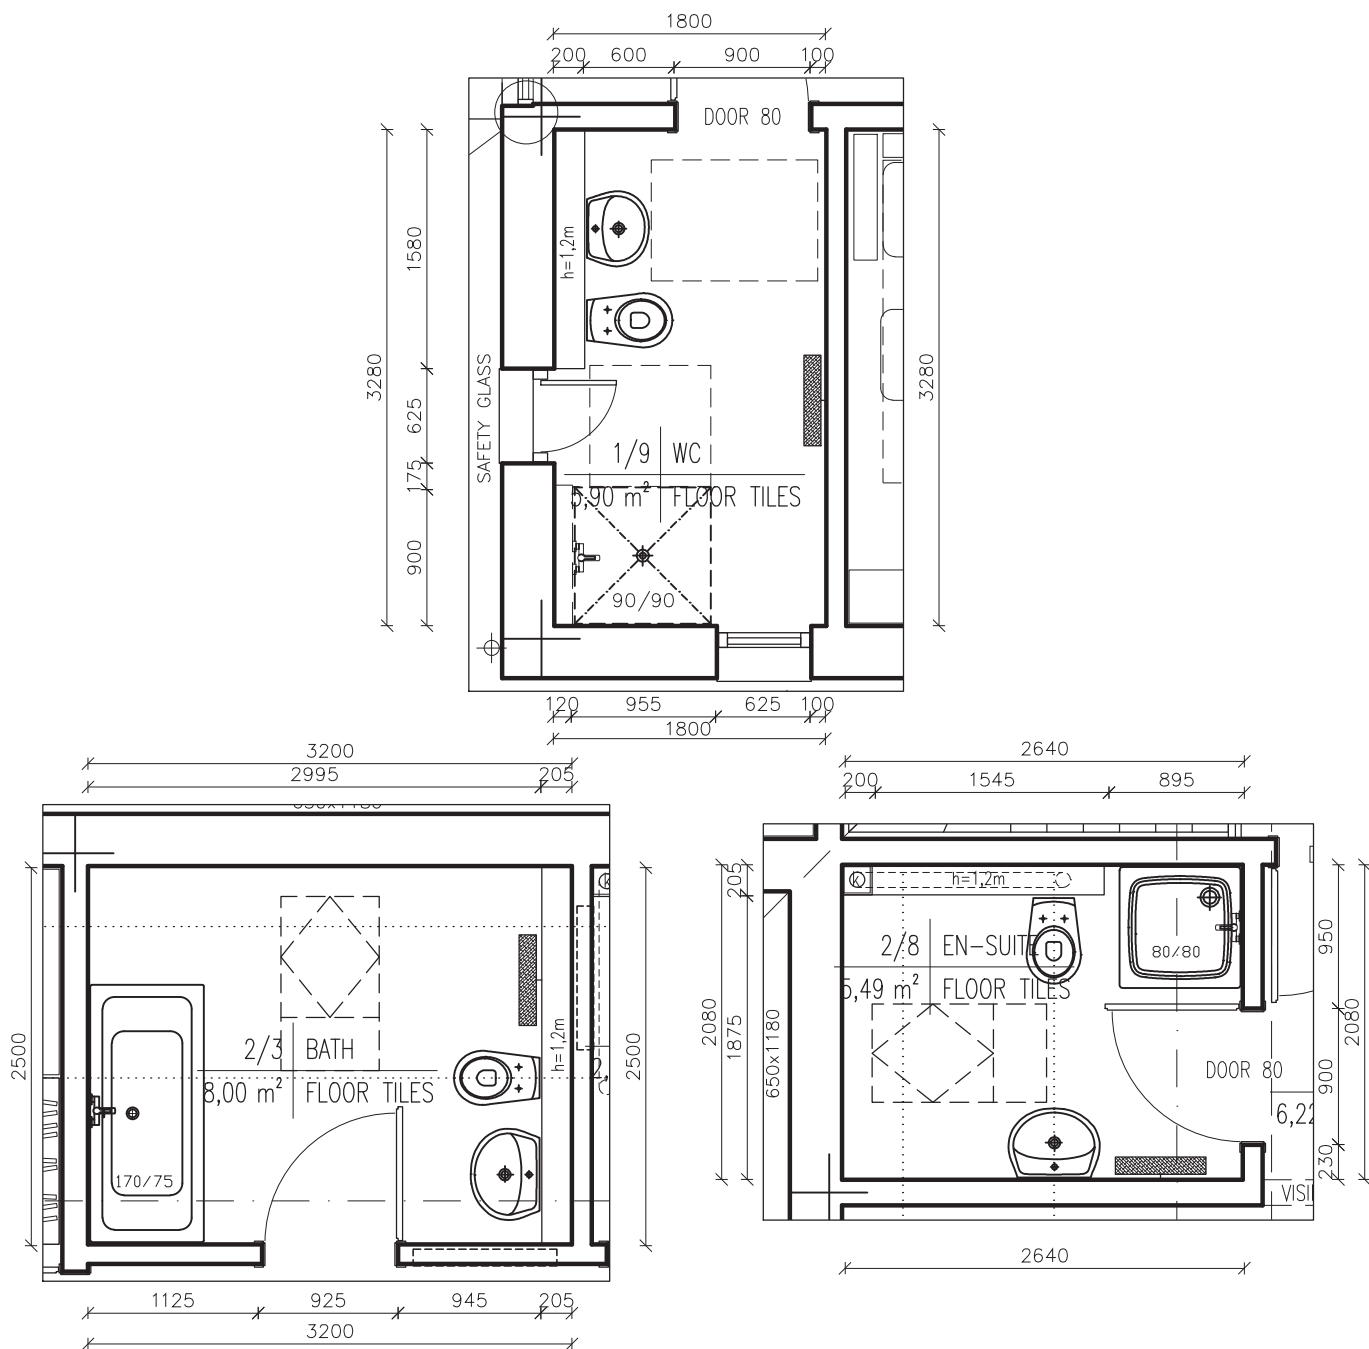

POINT 227E

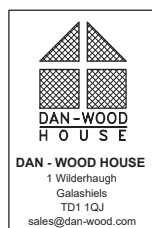

OBJECT: SINGLE-FAMILY HOUSE			ARCHITECT GB: —		ARCHITECT PL: —		SCALE: 1:100
NUMBER OF CONTRACT/INVESTOR: —			VERSION: 1 —		VERSION: 4 —		DRAWING NO.: 09
			VERSION: 2 —		VERSION: 5 —		
			VERSION: 3 —		VERSION: 6 —		
DRAWING: WC,BATH	TYPE OF HOUSE: POINT 227E	VALID FROM: 11.12.2017	BRANCH: ARCHITECTURE				