


REPRODUCED FROM THE ORIGINALLY
SURVEY MAP WITH THE PERMISSION
OF THE CONTROLLER OF HER
MAJESTY'S STATIONERY OFFICE
LICENCE No 100016037 ©Crown
COPYRIGHT RESERVED

NOTES:

- PLANNING APPLICATION BOUNDARIES
- EXTENT OF SITE OWNERSHIP

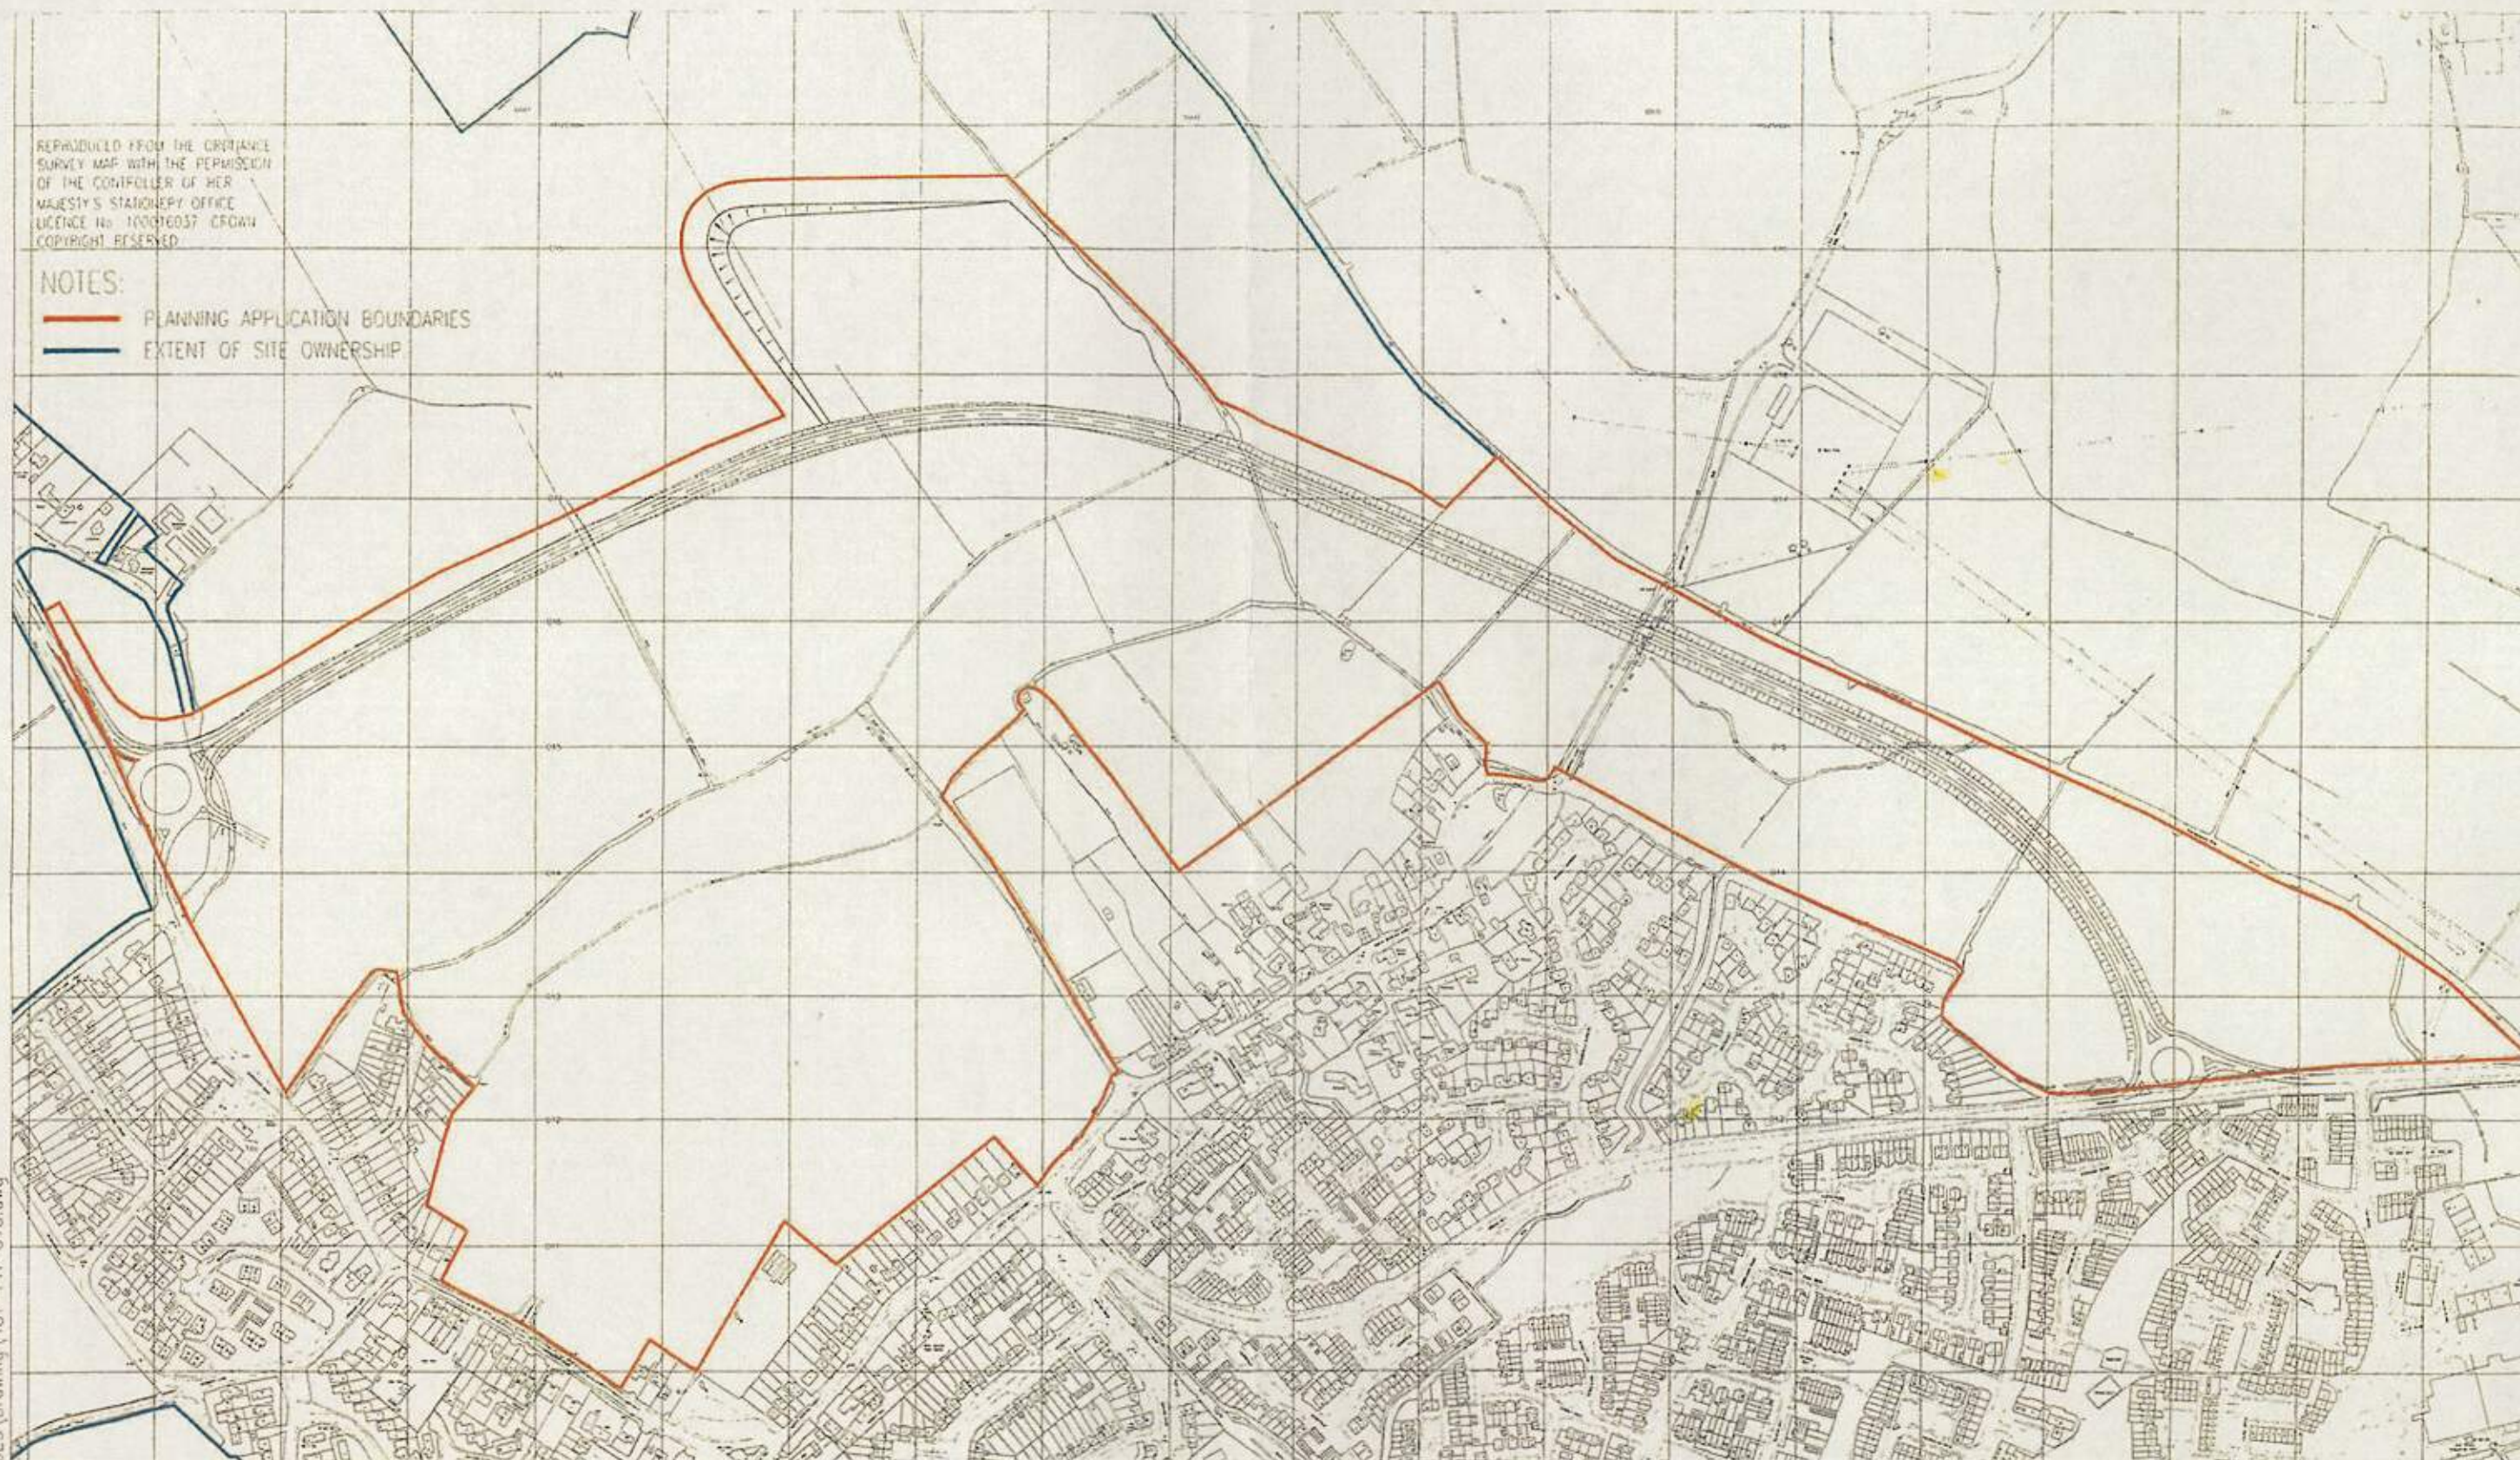

W:\NORTH BERSTED 2\ISSUES\Drawing\487-PH-018.dwg

REV	DATE	BY	DESCRIPTION	CHK	APP
D	05/02/04	DR	RED AND BLUE BOUNDARIES AMENDED		
C	05/02/04	DR	SCALE AMENDED TO SUIT A3	SAW	SAW
B	03/02/04	DR	BOUNDARIES AND CLIENT BOX AMENDED	DTH	SAW
A	27/01/04	DR	INITIAL ISSUE	DTH	SAW

DRAWING STATUS

FOR INFORMATION



Mountbatten House, Basing View, Basingstoke, Hampshire RG21 4HJ
Tel: +44 (0)1256 318800 Fax: +44 (0)1256 318700
<http://www.wspgroup.com>

CLIENT
COMMUNITY VILLAGES LTD / CC TRADING
(THE CHURCH COMMISSIONERS FOR ENGLAND)

ARCHITECT

PROJECT
BOGNOR REGIS SITE 6
LAND AT NORTH BERSTED

TITLE
PLANNING APPLICATION
BOUNDARIES

SCALE @ A3 1:5000	CHECKED DTH	APPROVED CJM
CAD FILE 487-PH-018	DESIGN-DRAWN DR	DATE JAN 04
PROJECT No 11010487	DRAWING No 487/PH/018	REV D

© WSP Group plc