


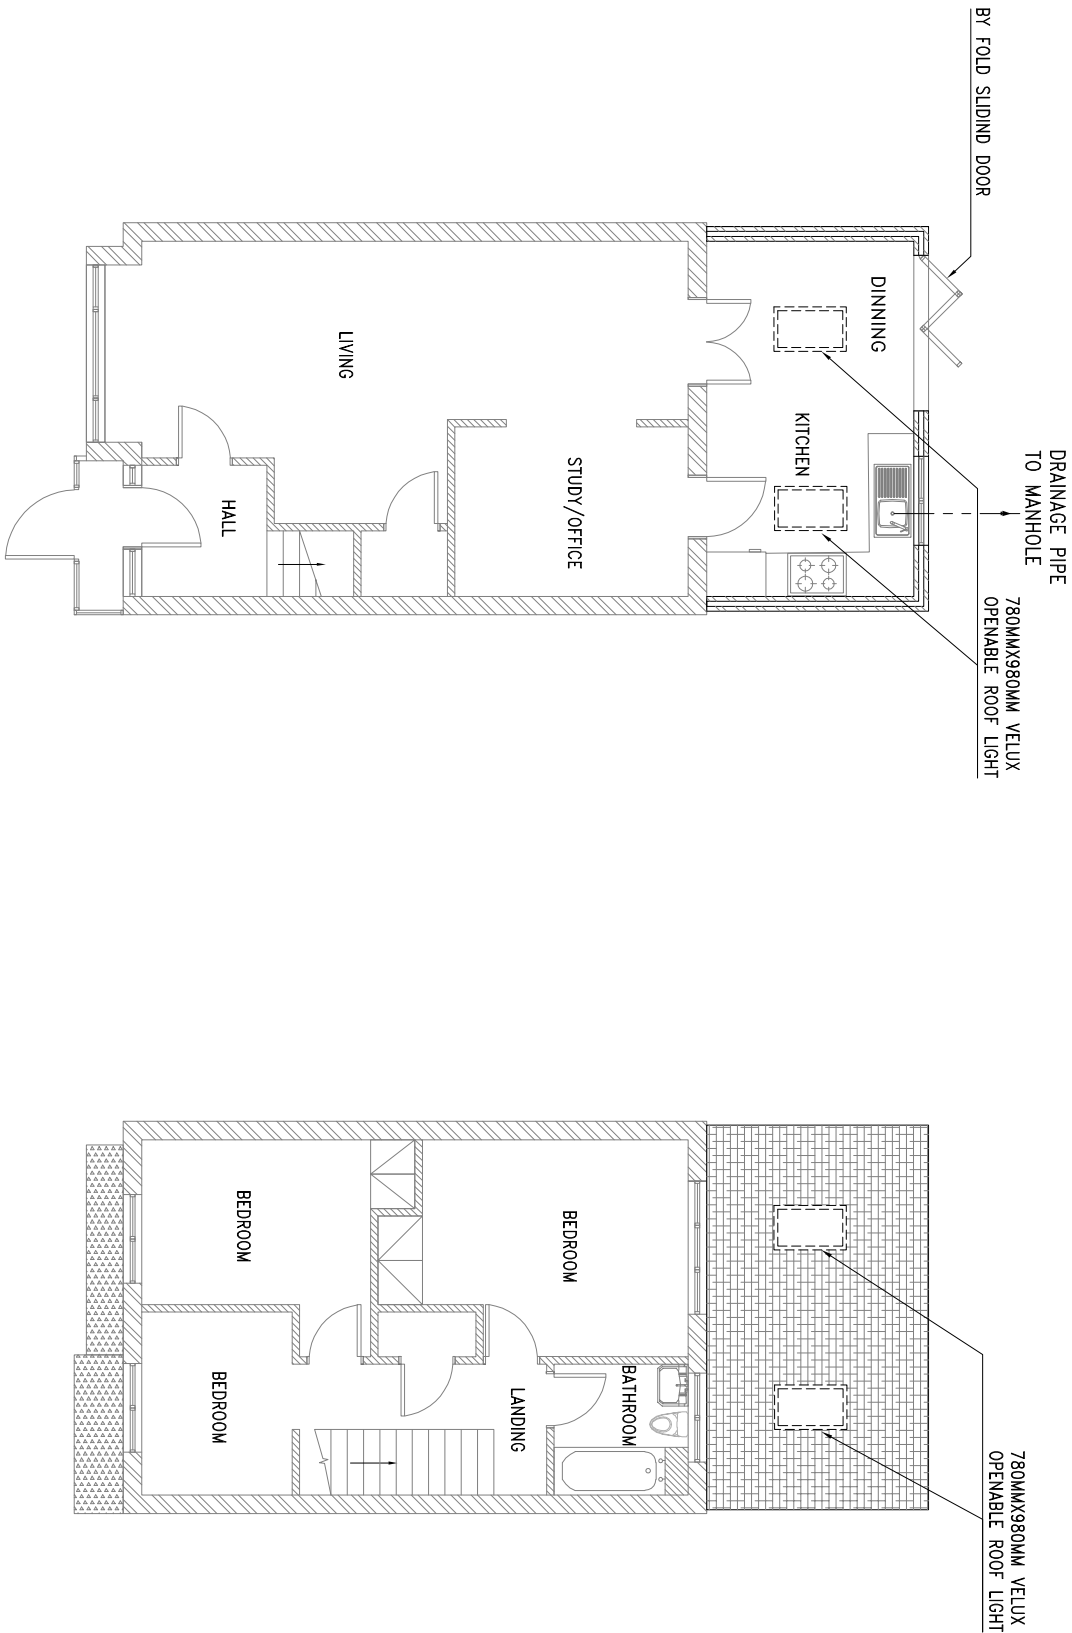

General Notes

KEY PLAN



REV.No.	TITLE	Date
00	BUILDING REGULATION	10/05/2021



Project Name and Address
51 MARKFIELD
BERSITD, WEST SUSSEX
PO22 9HW

Project PROPOSED GF & FF	Sheet 03
Date 10/05/2021	
Scale 1:100 A3	