




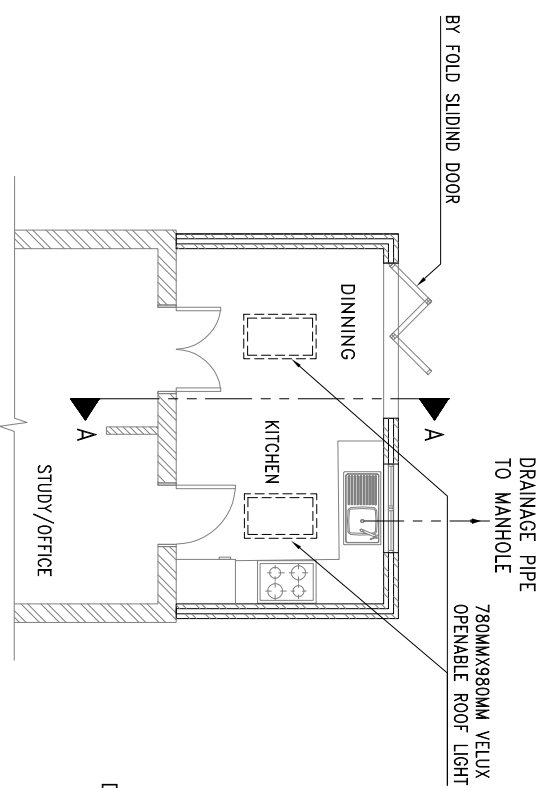

1 PROPOSED PLAN & SECTION
SCALE 1:100

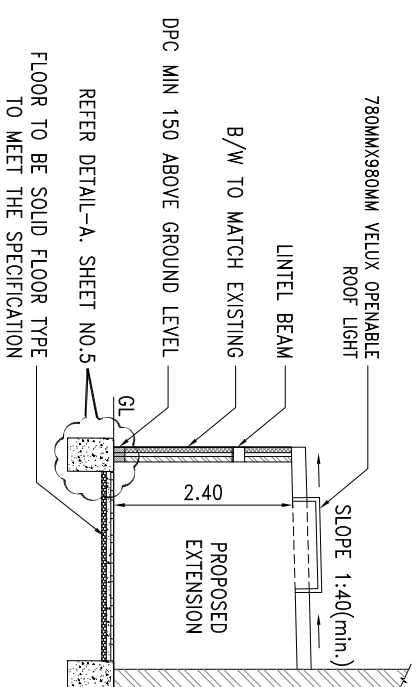

2 SECTION A-A
SCALE 1:100

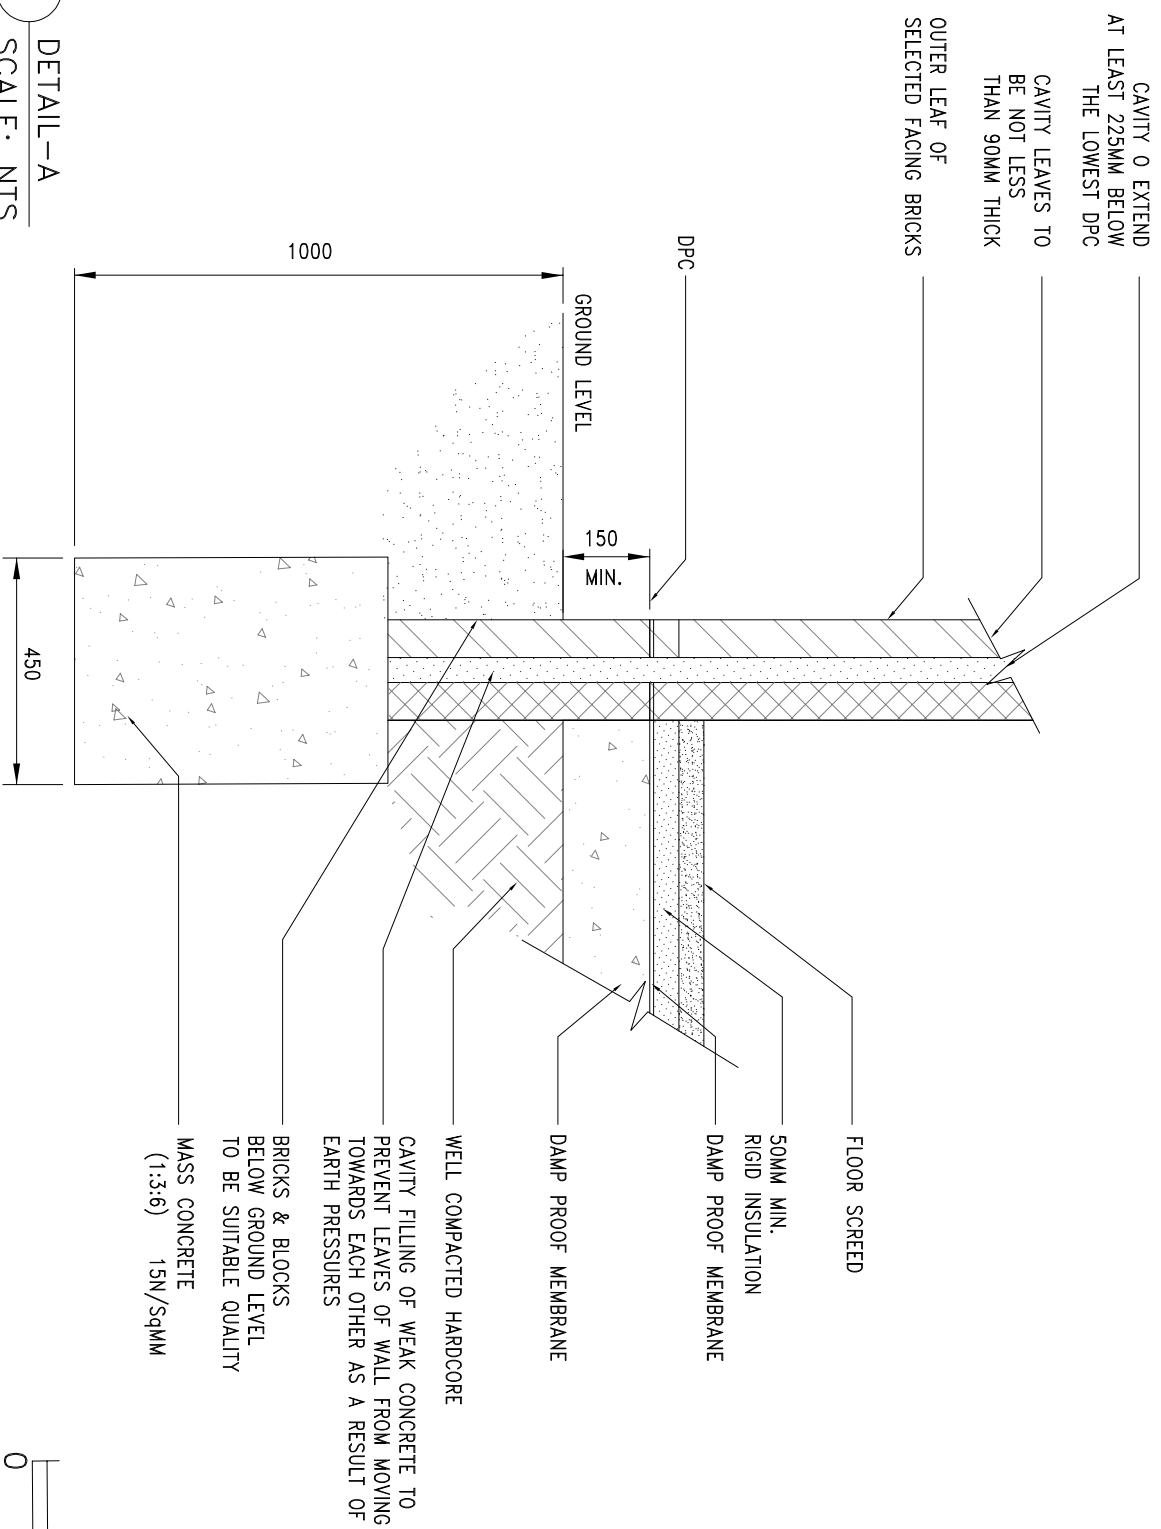


3
DETAIL-A
SCALE: NTS



General Notes

KEYPLAN

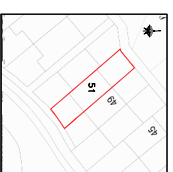[illegible]

Firm Name and Address:



Project Name and Address
51 MARKFIELD BERSTED, WEST SUSSEX PO22 9HW

Project PLAN & SECTION DETAILS

Date 10/05/2021

Scale
1.100 47