Be/9/11.

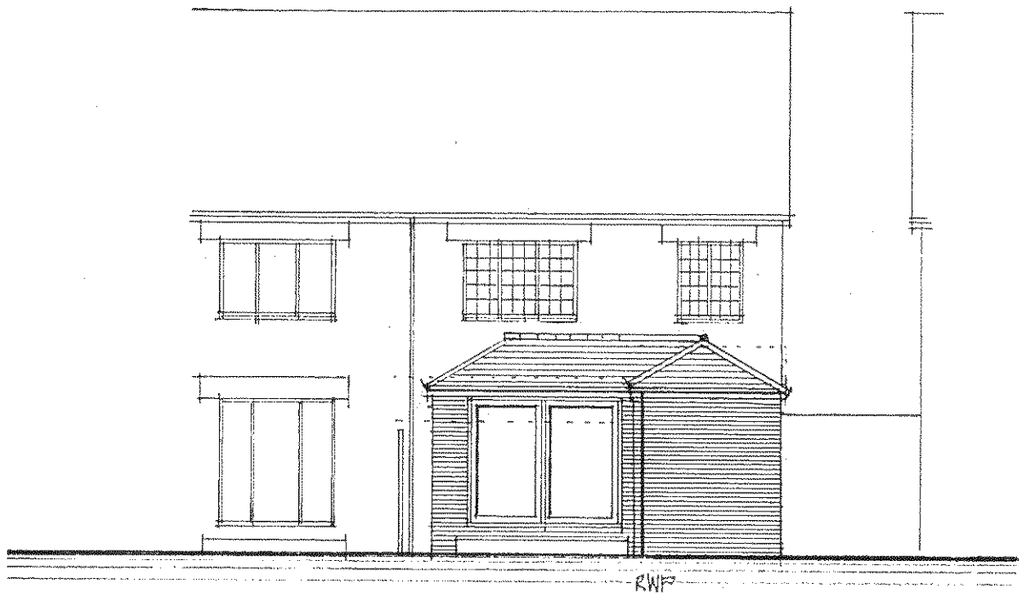

BACK ELEVATION.

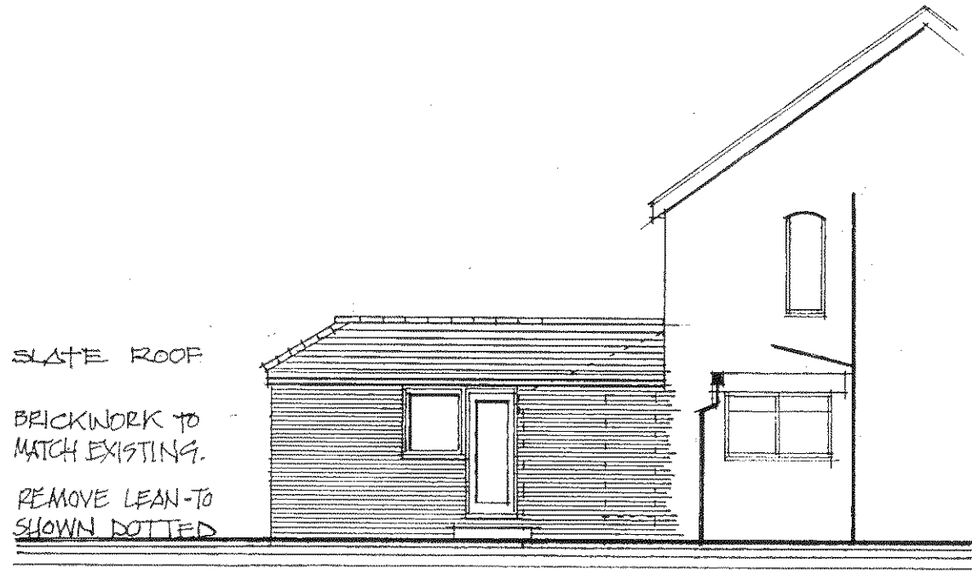

SIDE ELEVATION

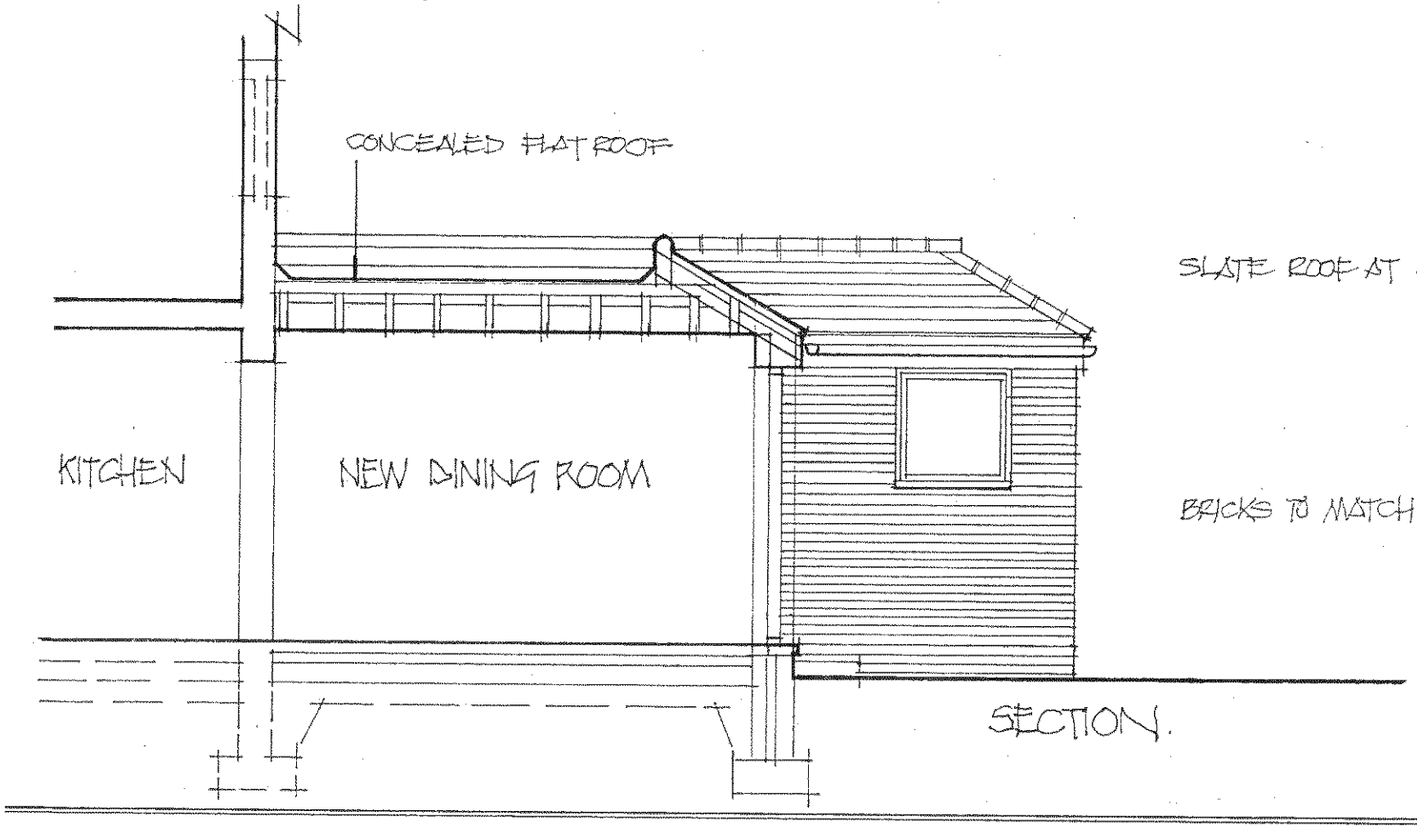

SECTION.

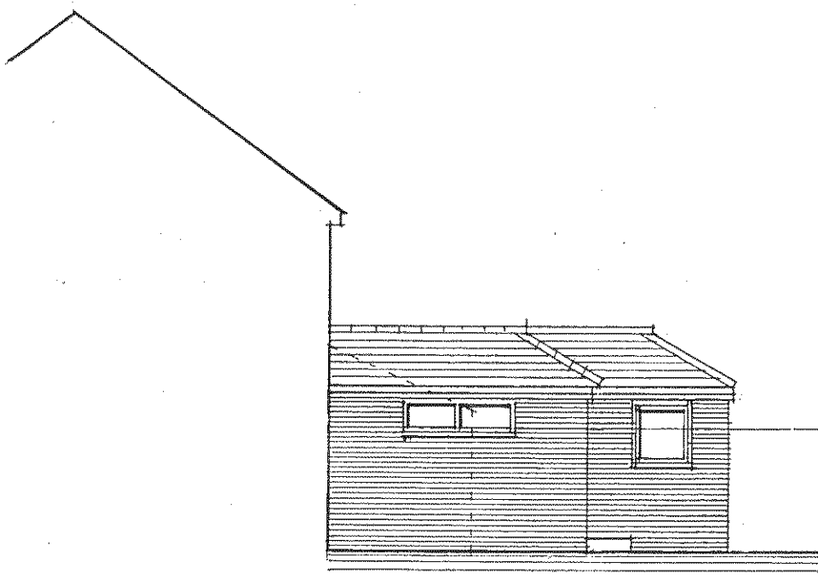

SIDE ELEVATION

PROPOSED EXTENSION
322. CHICHESTER ROAD. BOGNOR REGIS. SUSSEX.
GRAHAM NICOLLS. BUILDING DESIGN + TECHNOLOGY. TEL/ 07990 522709.

SCALE / 1:100 + 1:50
DATE / 25.11.2010
DWG.No/ 041010/T.P..02

ARUN DISTRICT COUNCIL BE/9/11