ARUN DISTRICT COUNCIL BE/9/11/

Be/9/11.

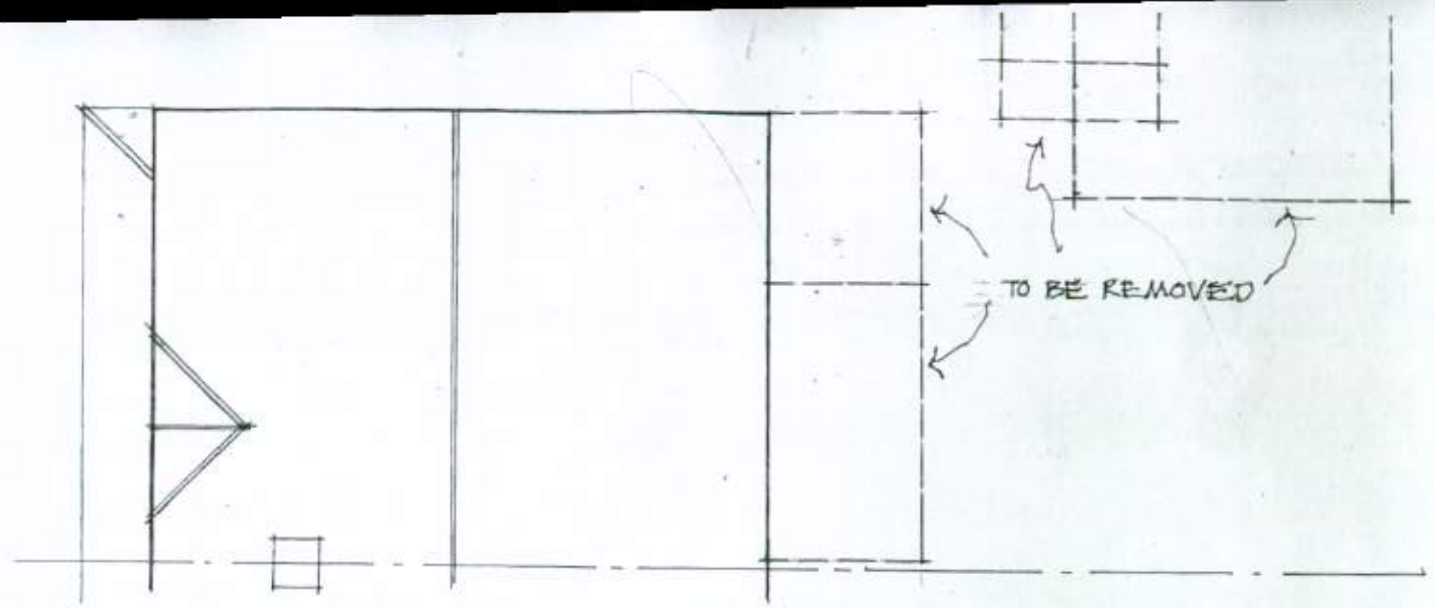

1:100 ROOF PLAN AS EXISTING.

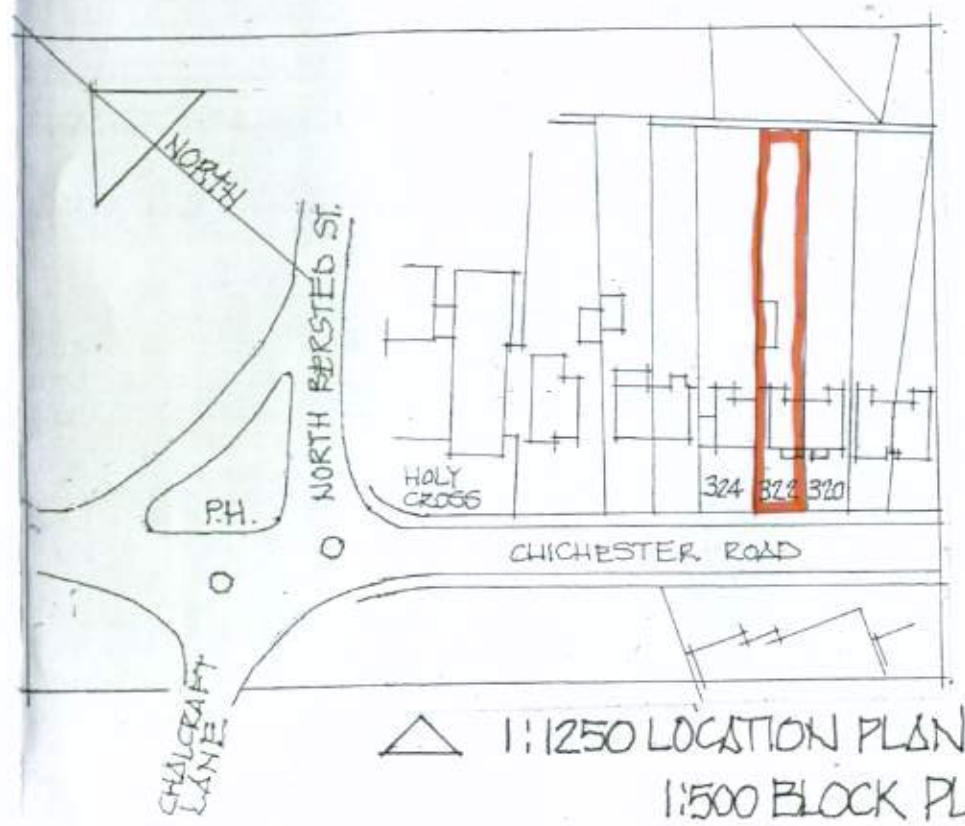

△ 1:1250 LOCATION PLAN

1:500 BLOCK PLAN ▷

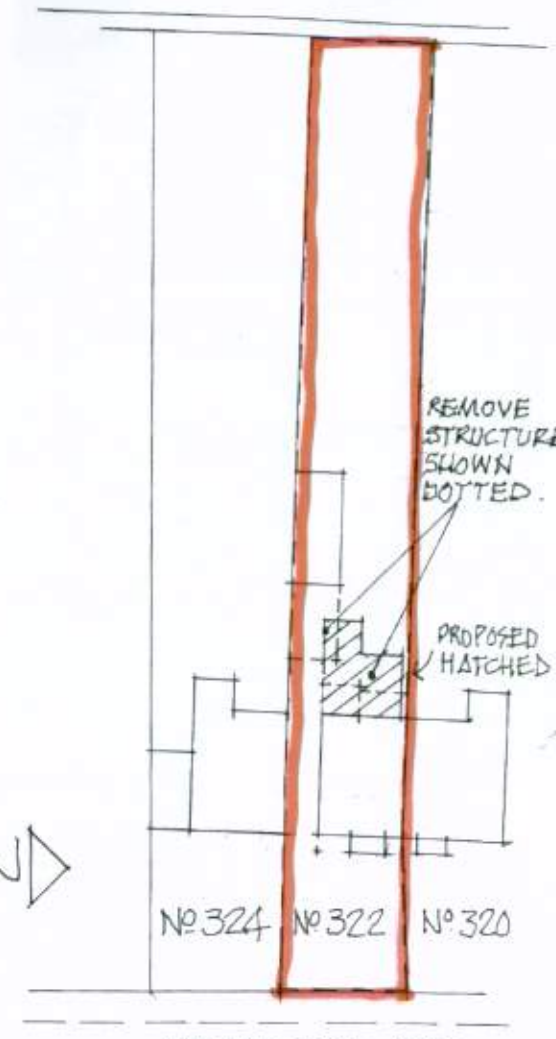

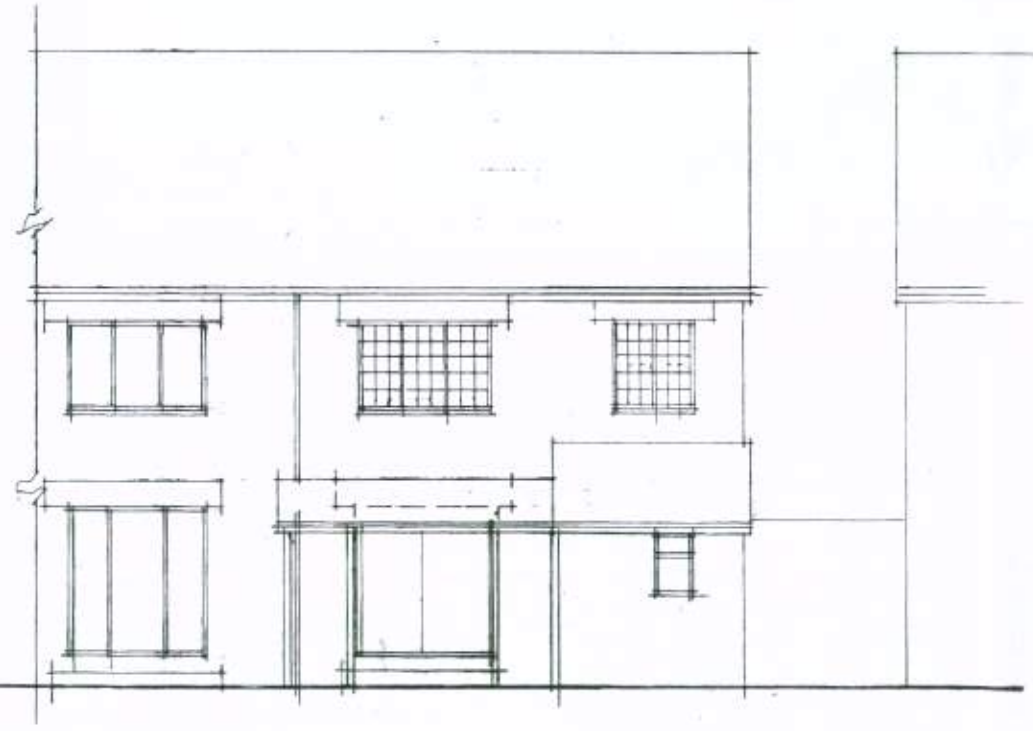

BACK ELEVATION



SIDE ELEVATION

REV.'A' 24.01.2010/ROOF PLAN ADDED/SITE LOCO. ALT.

ELEVATIONS AS EXISTING.
322 CHICHESTER ROAD. BOGNOR REGIS. SUSSEX.
GRAHAM NICOLLS. BUILDING DESIGN + TECHNOLOGY. TEL. 07990 522709

SCALE / 1:100+500+1250
DATE / 17.11.2010
DWG.№/041010/SY.02 'A'