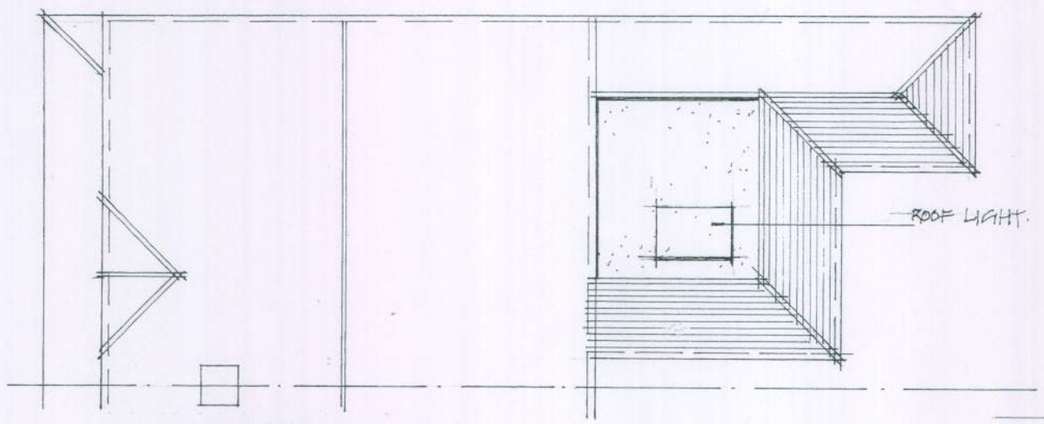

1:100 ROOF PLAN

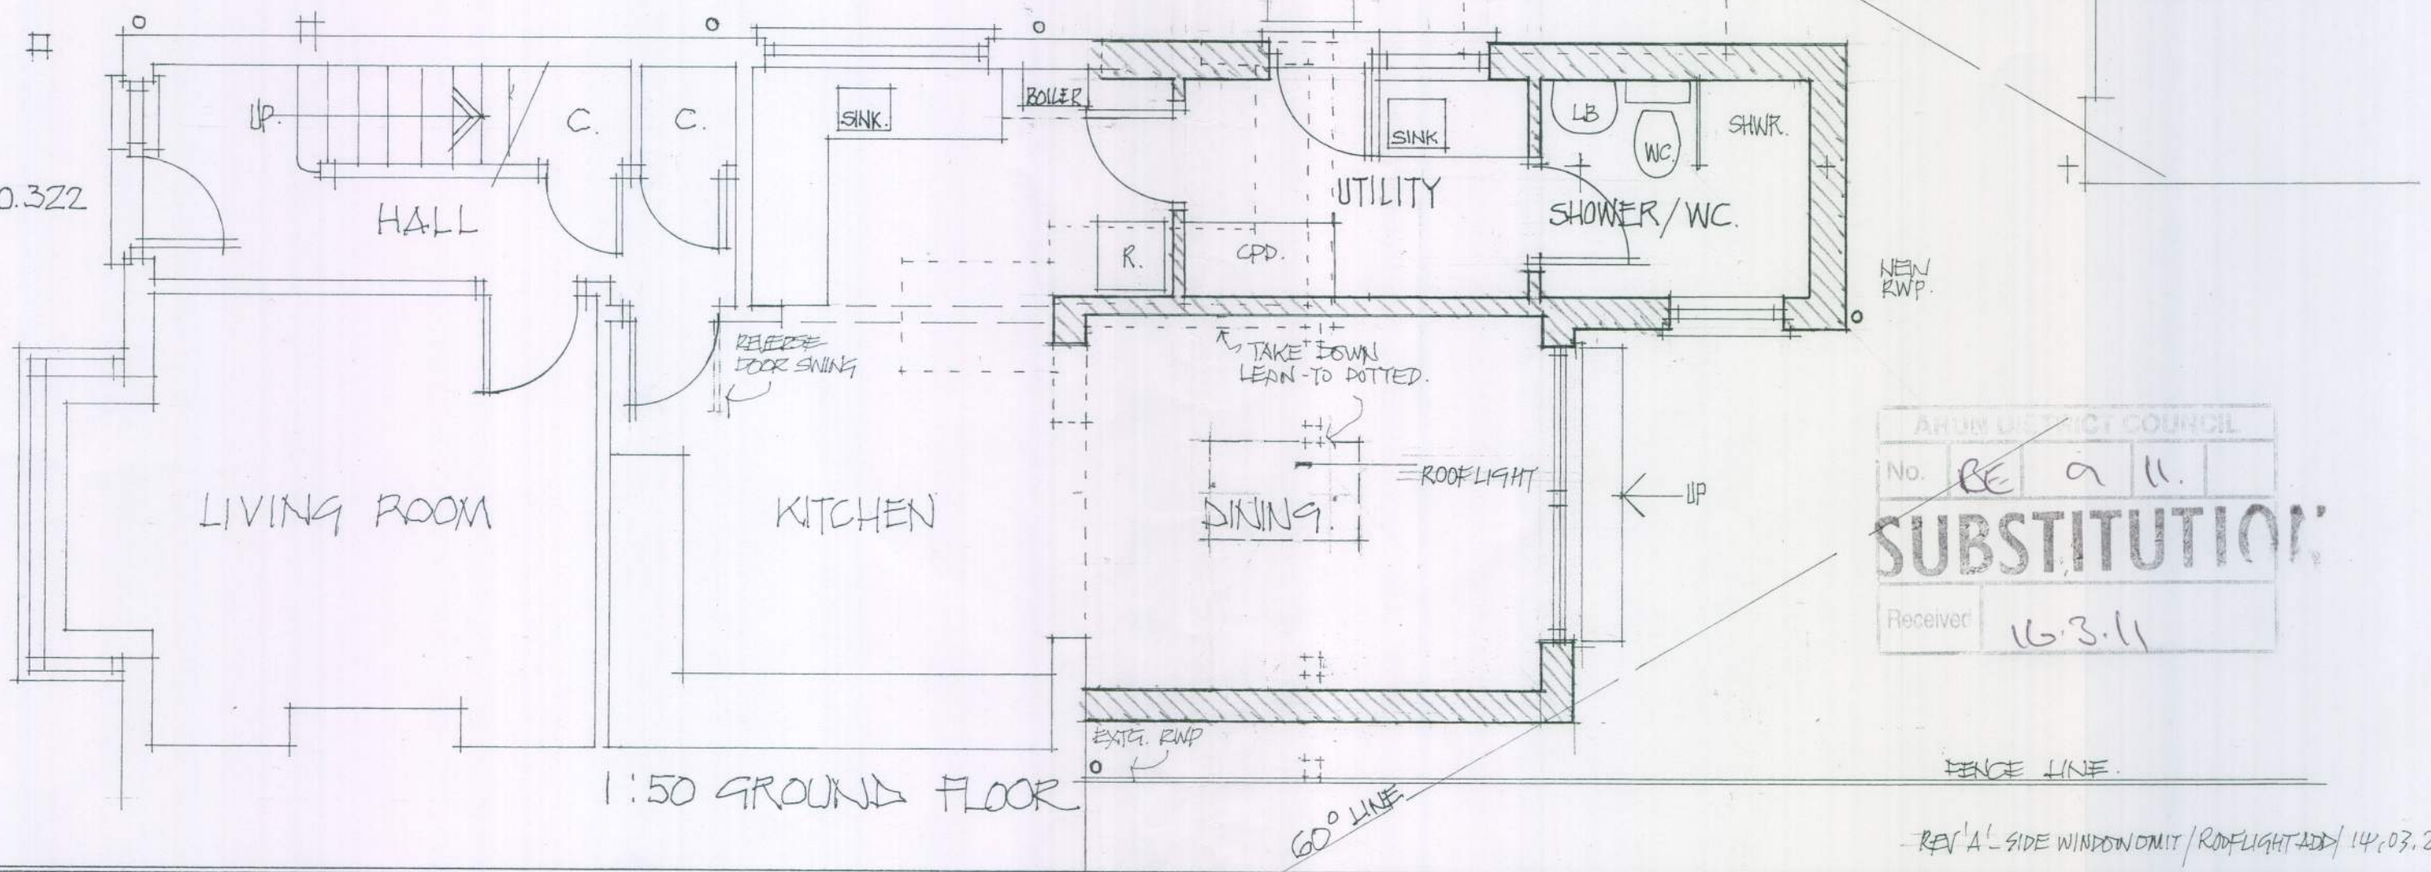

1:50 GROUND FLOOR

REV 'A' - SIDE WINDOW OMIT / ROOFLIGHT ADD / 14.03.2011

ARUN DISTRICT COUNCIL
No. BE 9 11.
SUBSTITUTION
Received 16.3.11

PROPOSED EXTENSION
322. CHICHESTER ROAD. BOGNOR REGIS. SUSSEX.
GRAHAM NICOLLS. BUILDING DESIGN + TECHNOLOGY. TEL/ 07990 522709

SCALE /1:50+1:100
DATE /25.11.2010
DWG.No/041010/T.P.01"A"

ARUN DISTRICT COUNCIL BE/9/11