


Existing Side elevation

Scale 1:50.

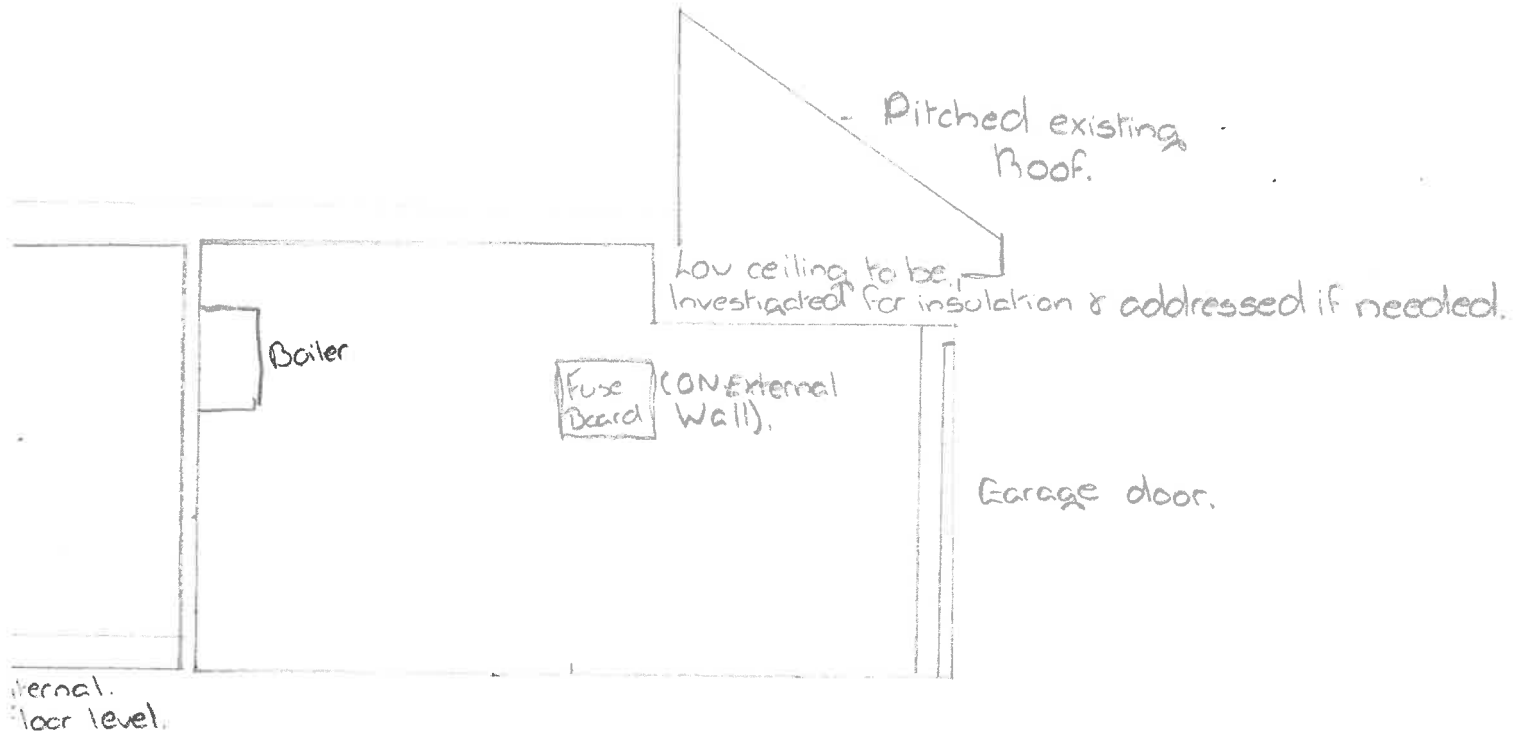

Proposed Side elevation.

