


Not Scaled.

existing Ground Flr
Front elevation.

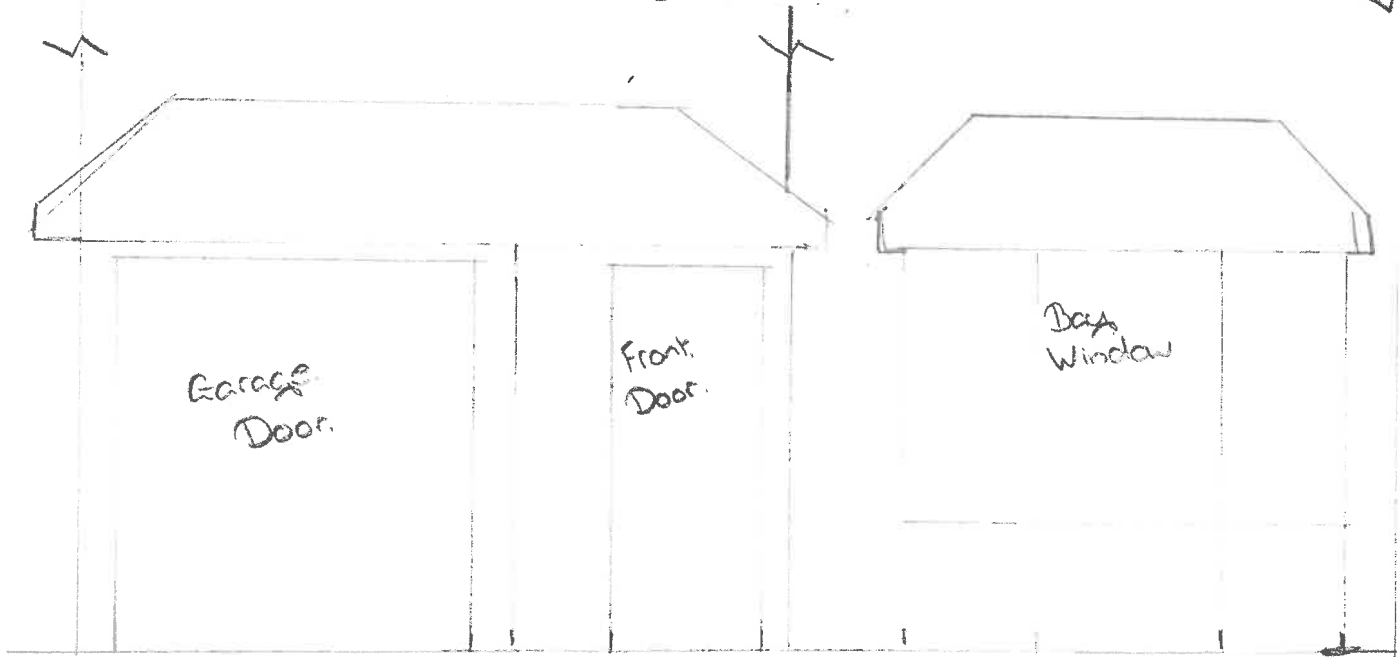

Proposed Ground Flr
Front elevation.

