# The Cottage Piggeries, Church Lane, Barnham, PO22 0DB.

fiftypointeight

## Proposed Site Layout Plan

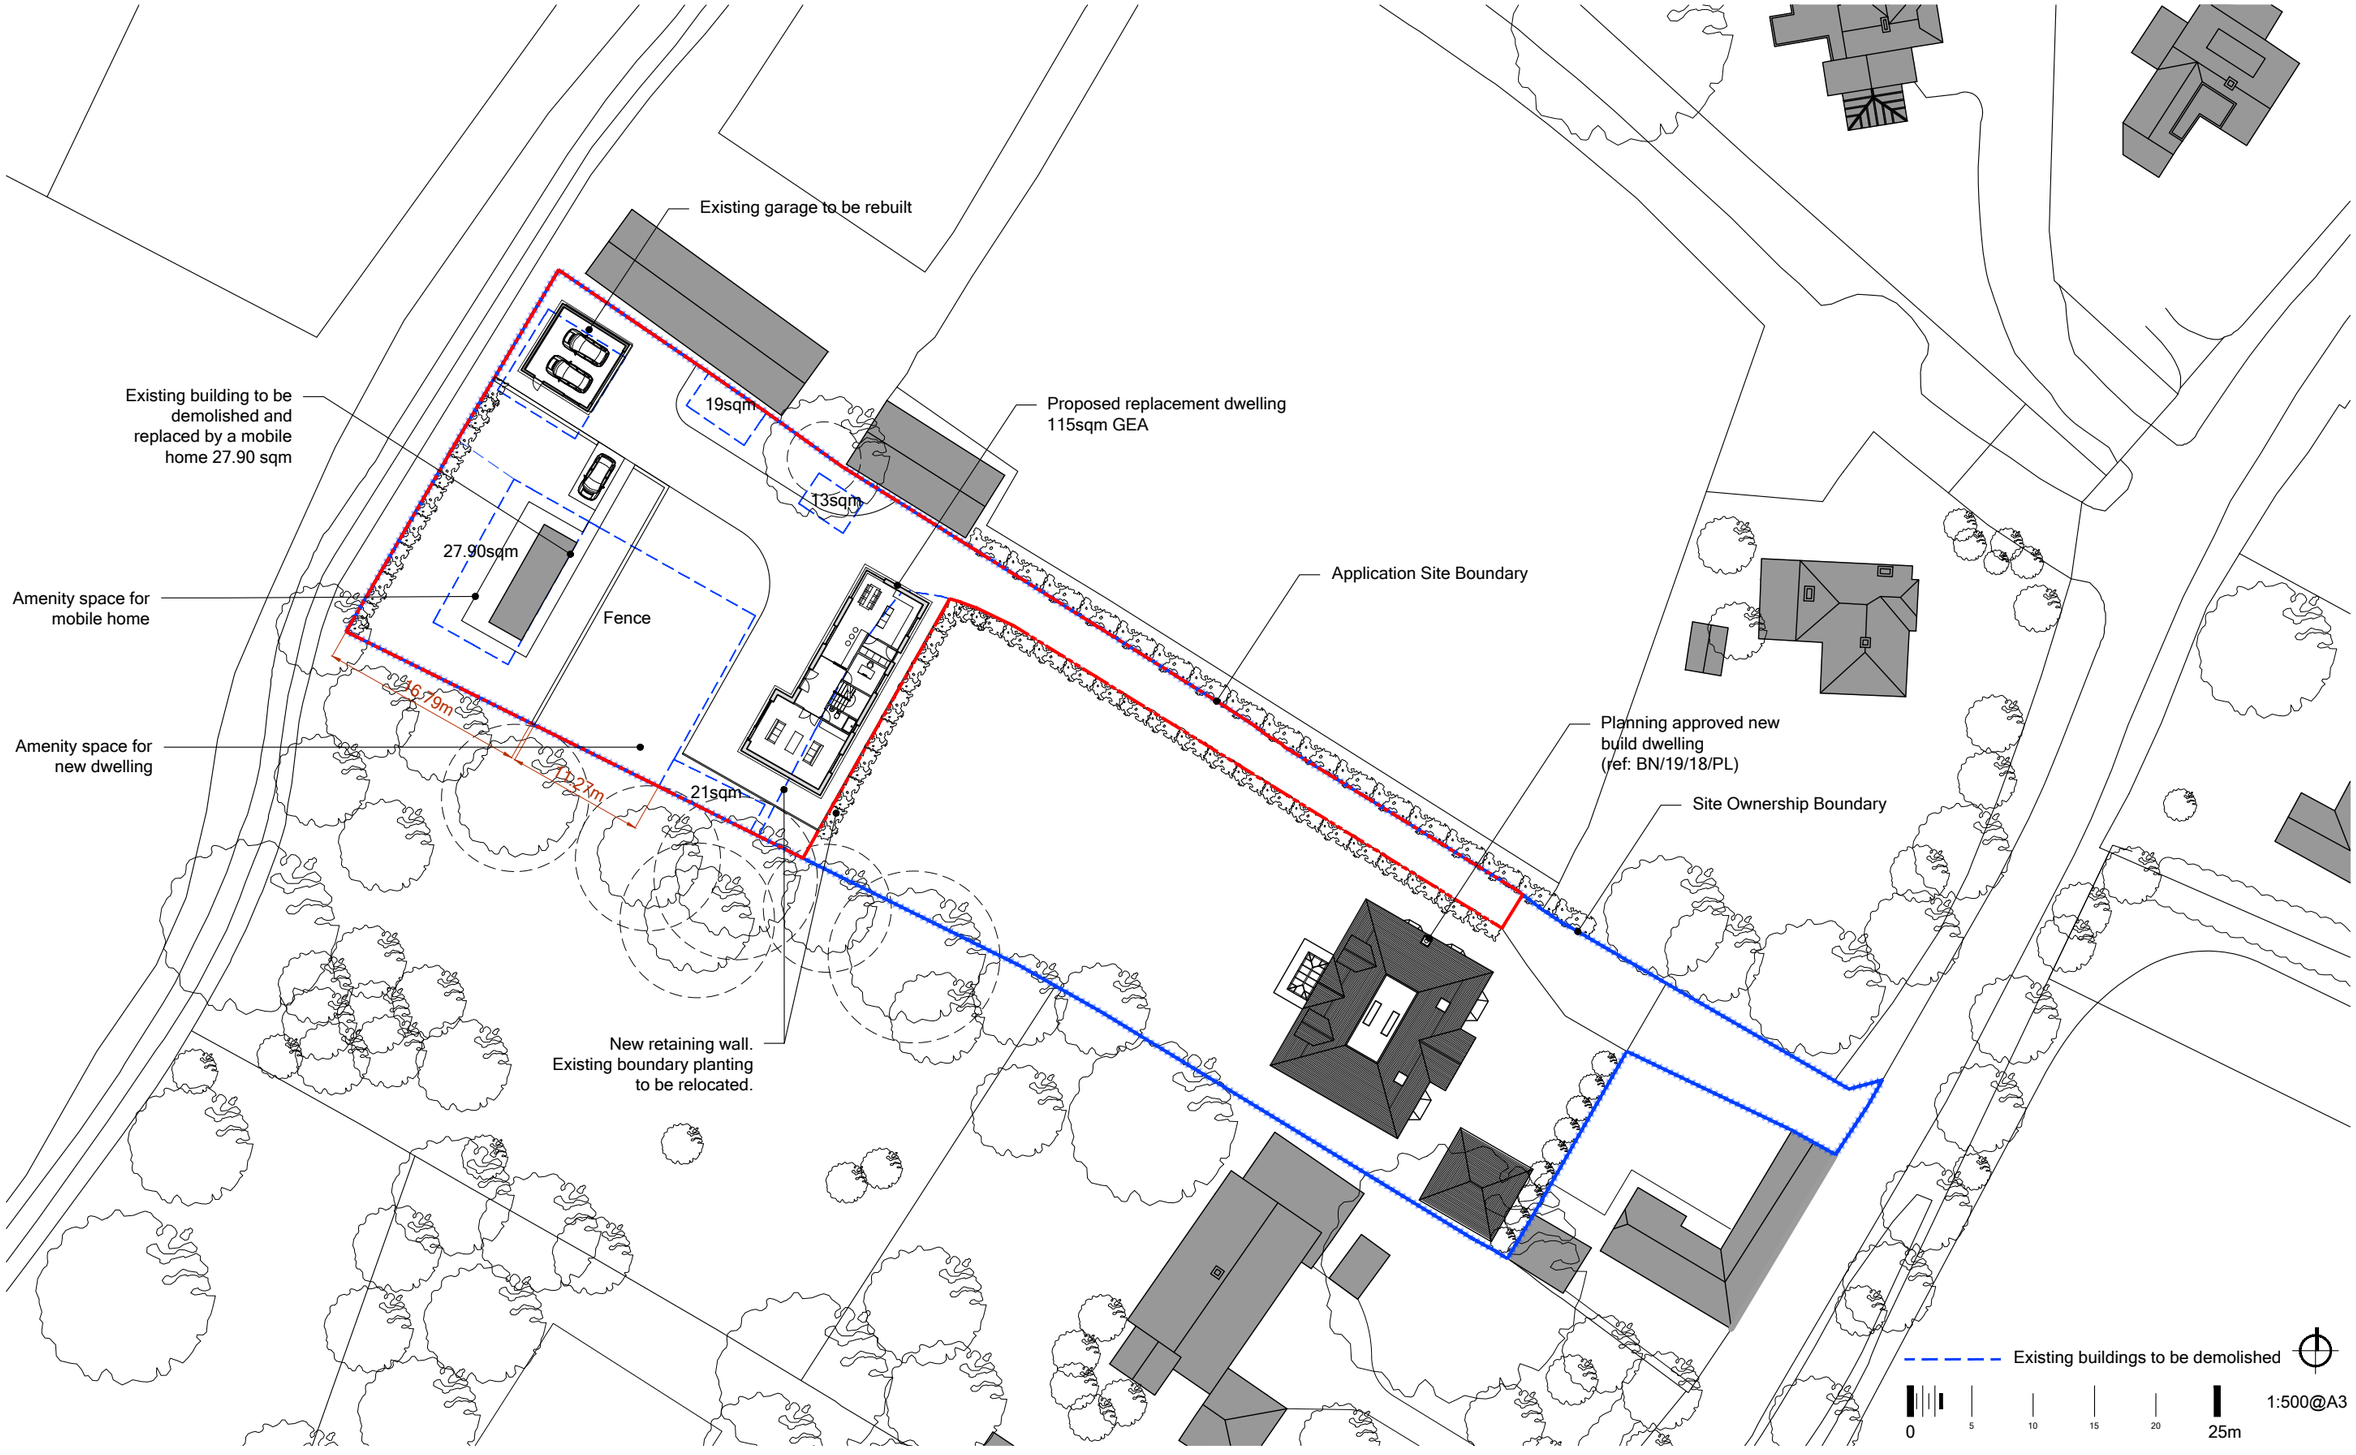


C0117-P008C

info@fiftypointeight.co.uk 01243323009

ARUN DISTRICT COUNCIL BN/105/19/PL