
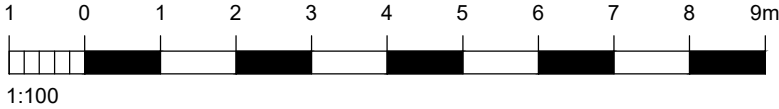
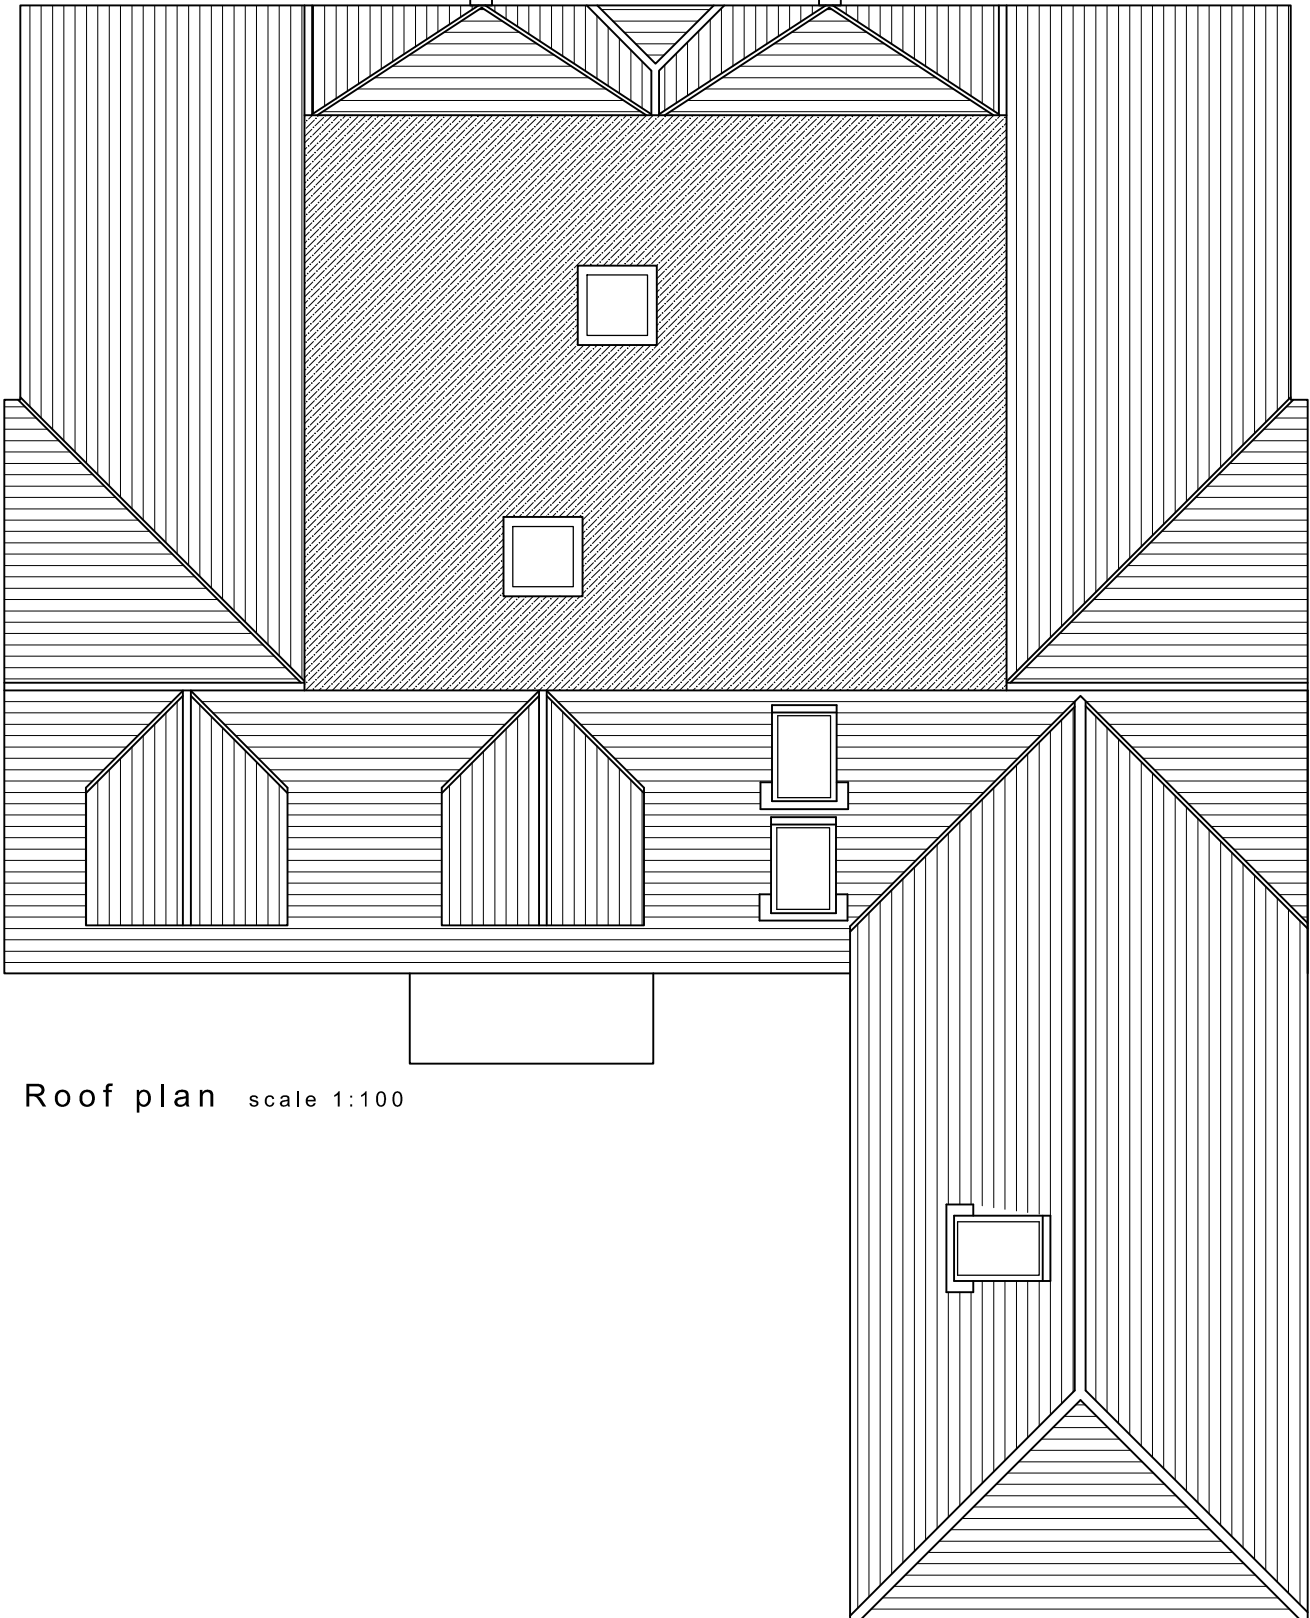


NOTES:

Dimensions to be checked on site before commencing work. Any discrepancies shall be reported to the architect immediately.

Do not scale from these drawings except for planning purposes. Use figured dimensions only.

Where applicable this drawing is to be read in conjunction with other consultants' drawings.

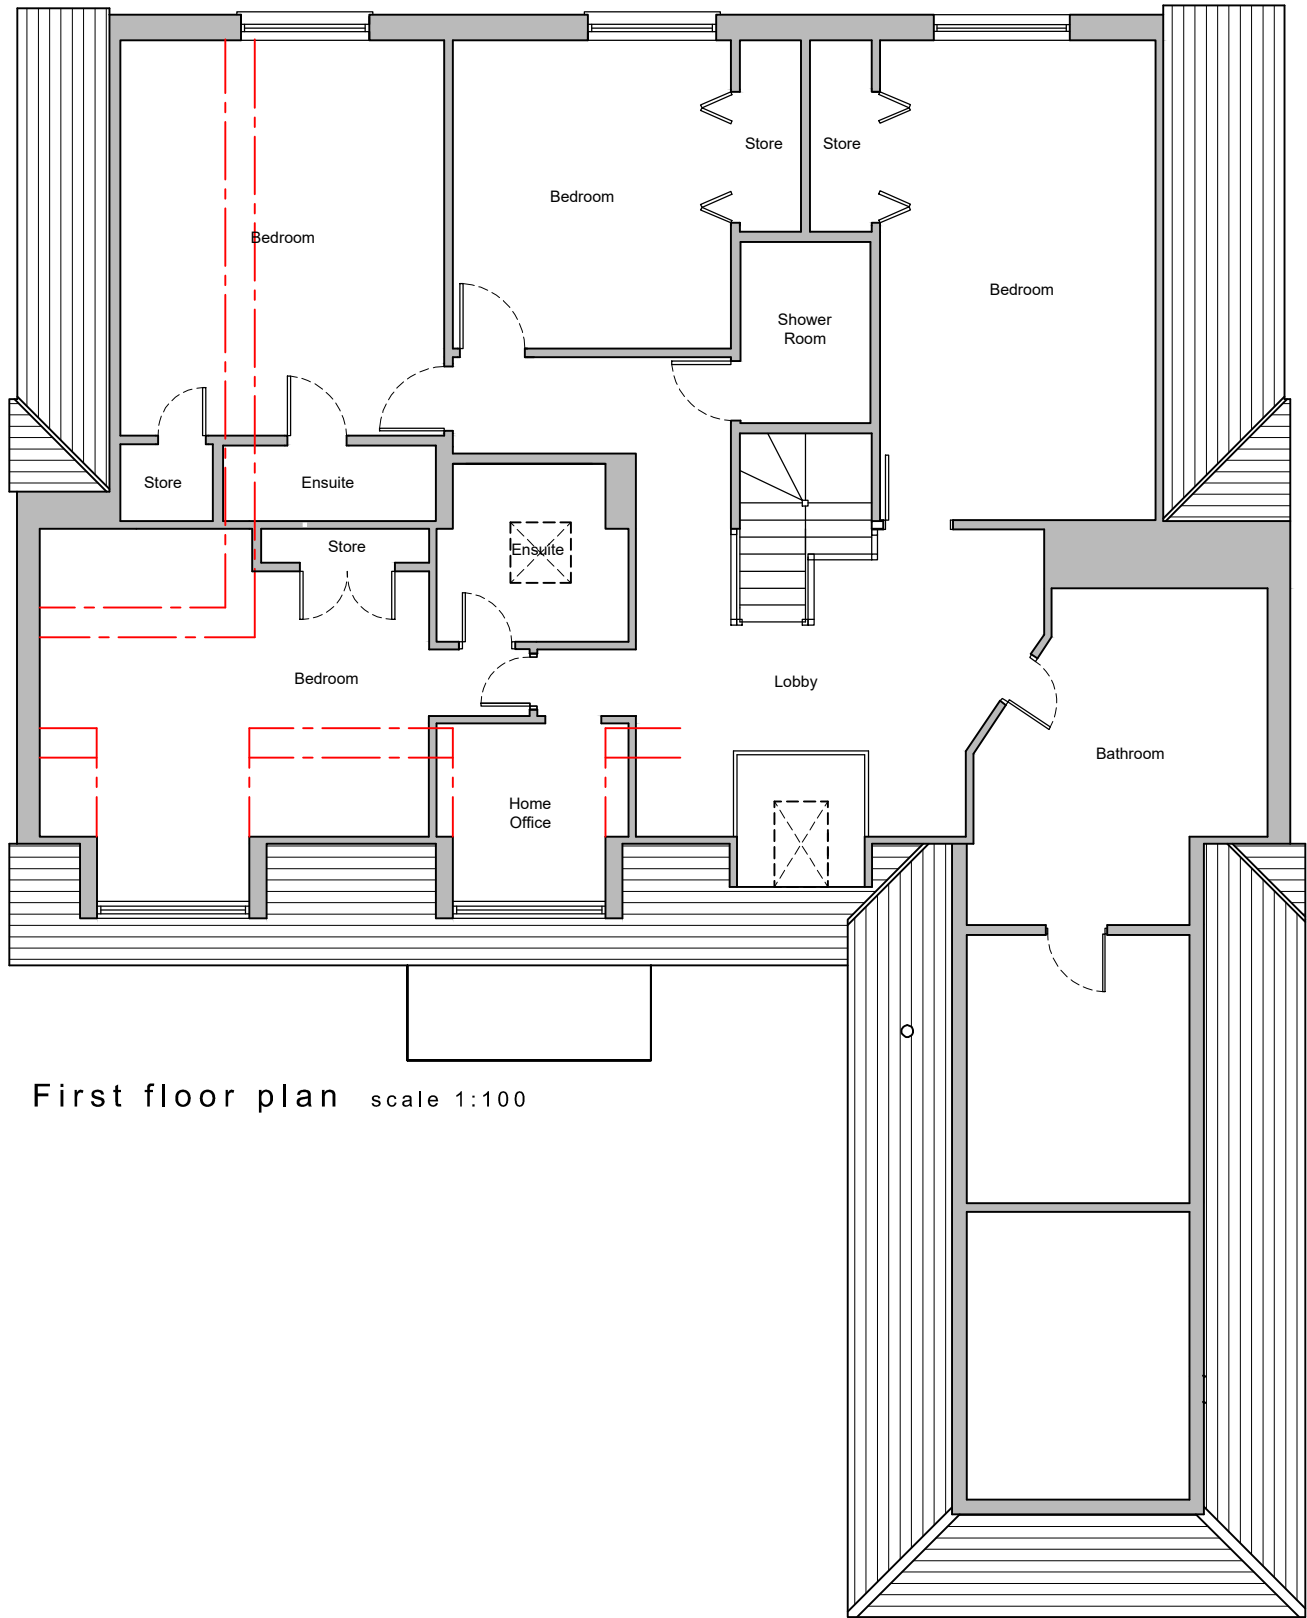

Ground Floor Unchanged

For MR & MRS THOMAS	Title EXISTING PLANS				Office Tel: 01243 933732 Email: admin@jb-architecturedesign.com Web: www.jb-architecturedesign.com	
Project PROPOSED DORMER EXTENSION AT 41 ELM GROVE, BARNHAM, BOGNOR REGIS, PO22 0HL	Date JUNE 2021	Drawn SR	Scale as noted @ A3	Checked -		
	Job Number PL 471.21	Drawing Number -02		Revision -		