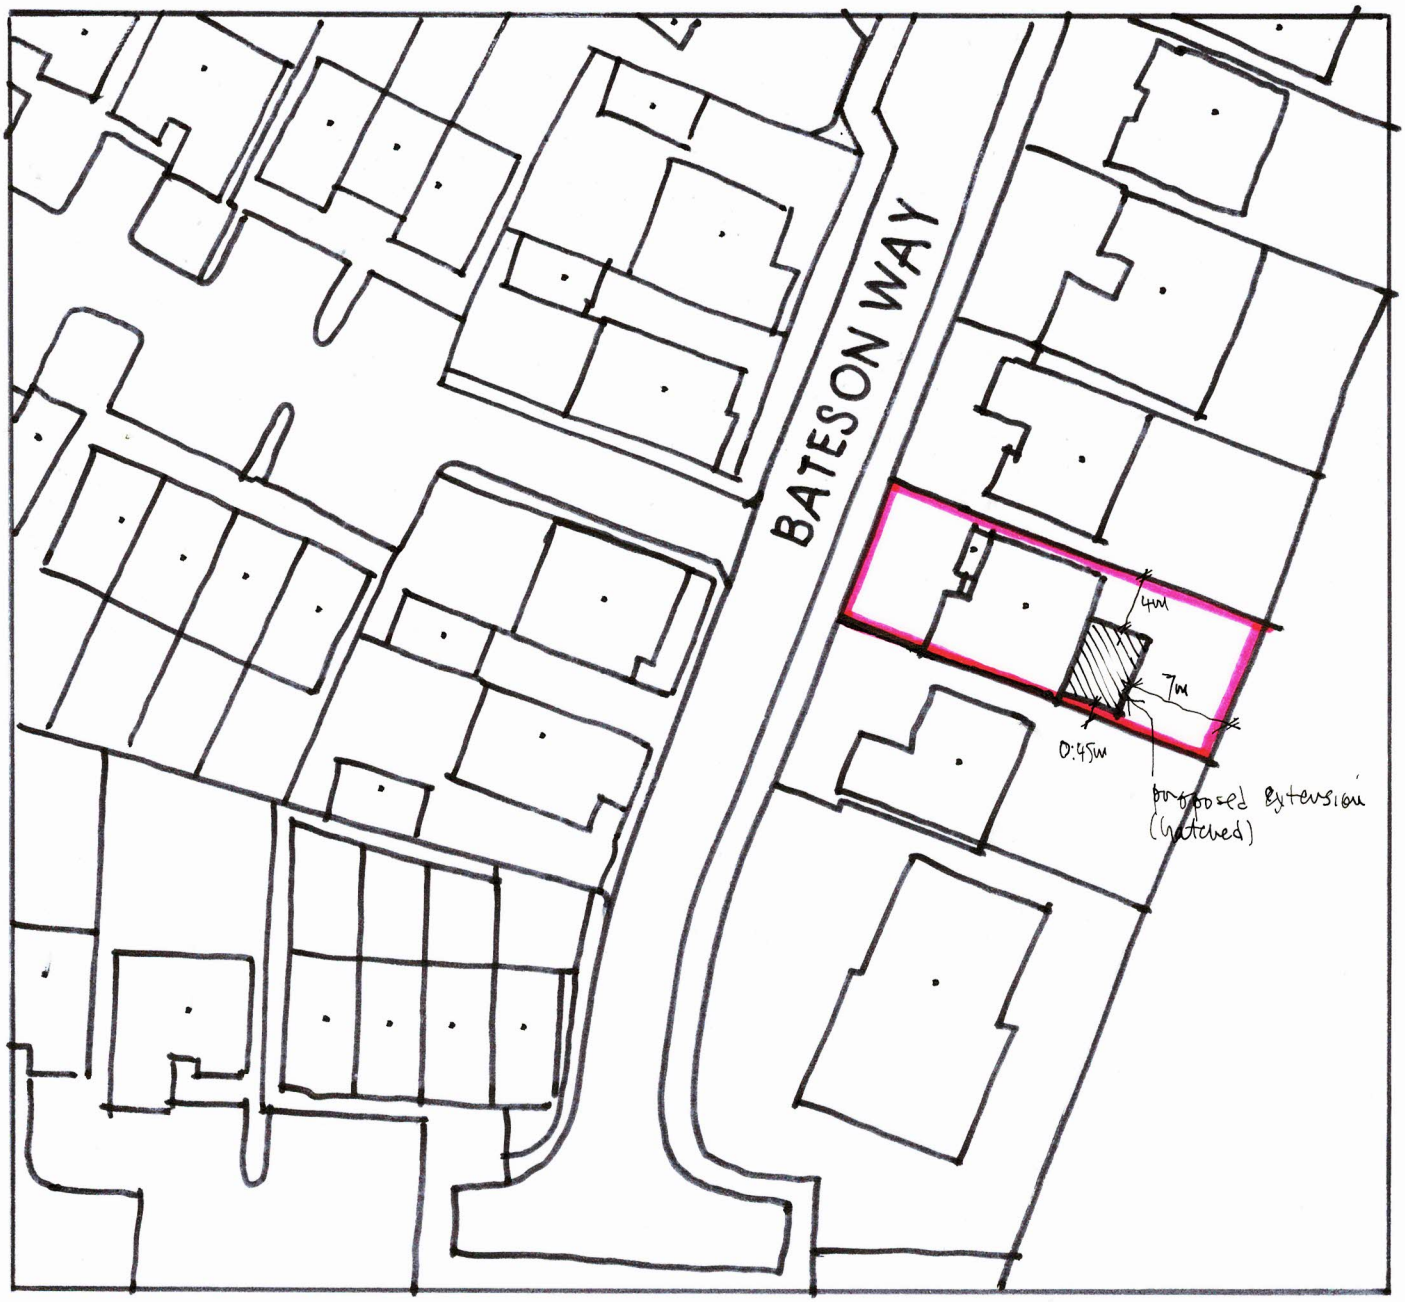

SITE PLAN 1:500 @ A4

0 5 10 15 20 25m

metres

Wayne Gander MCIAT
Chartered Architectural Technologist
98 Durrington Lane, Worthing,
West Sussex, BN13 2RQ
M 07808 887896
E waynegander08@gmail.com

17 BATESON WAY, BARNHAM PO22 0FL

ARUN DISTRICT COUNCIL BN/106/22/HH