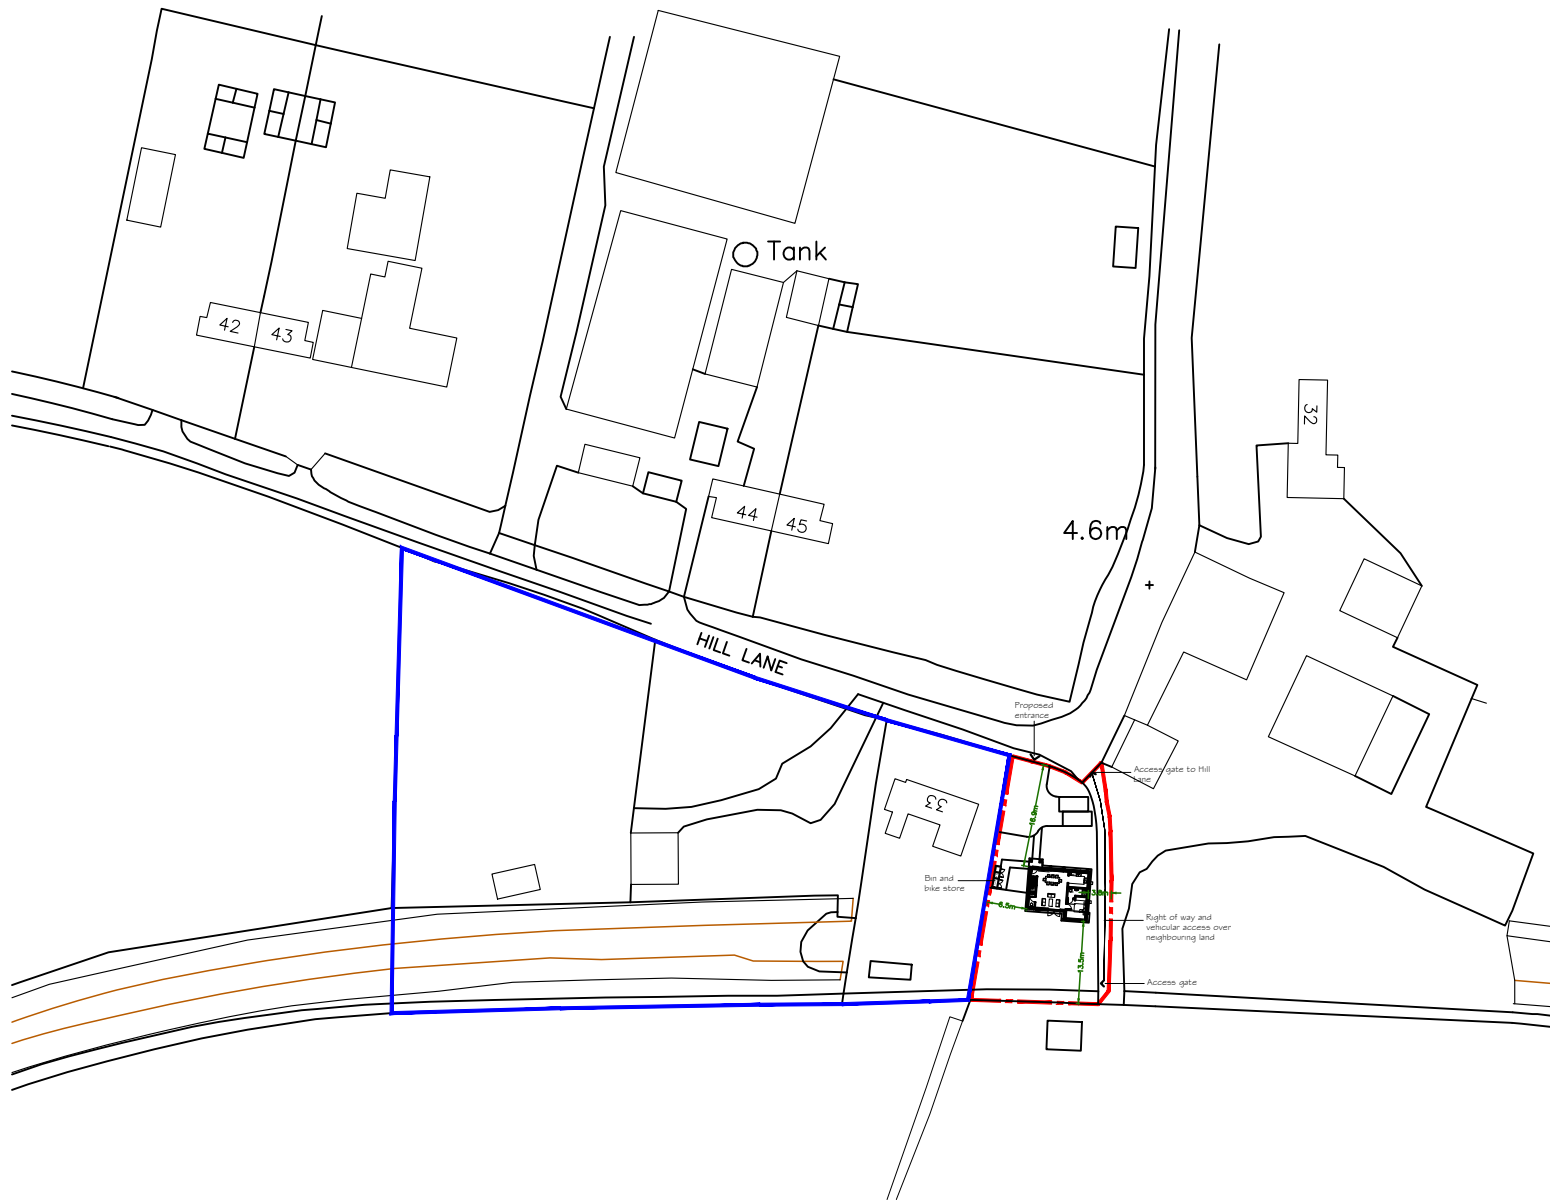


PROJECT
Land at number 33,
Hill Lane,
Barnham


DRAWING
Proposed location plan

SCALE
as noted

DATE 31.03.20	DRAWN MH
DRAWING NUMBER 15058/100	REVISION -

Site Location Plan
1:1250

Ordnance Survey (c) Crown Copyright 2020.
All rights reserved. Licence number 100022432

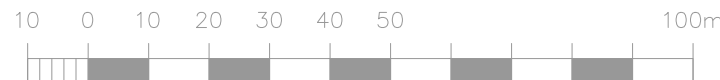

ARUN DISTRICT COUNCIL - BN11 0B2 1/E1