

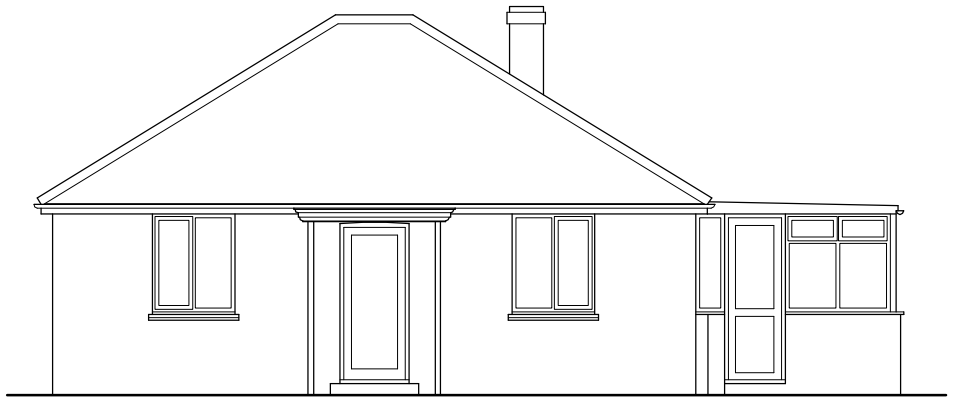



Existing West Elevation
1:100 @ A3

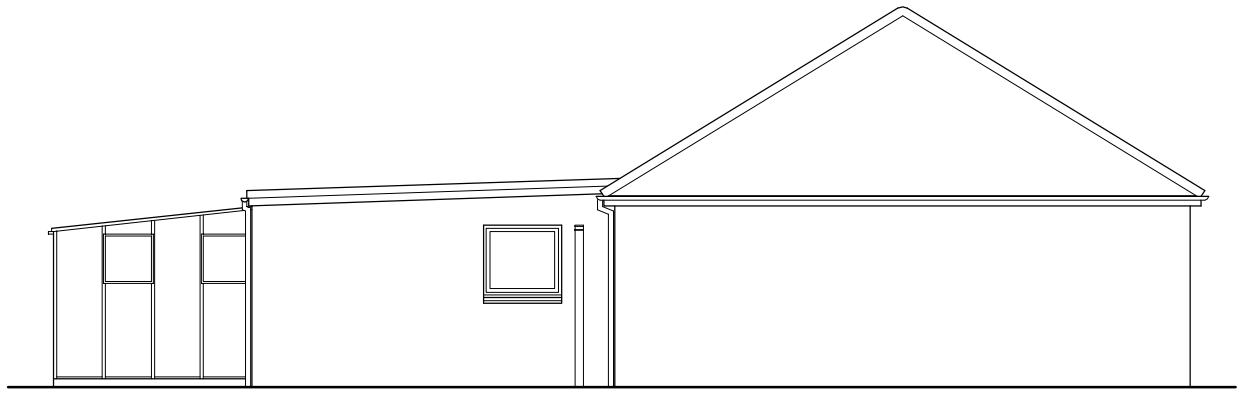


Existing North Elevation
1:100 @ A3

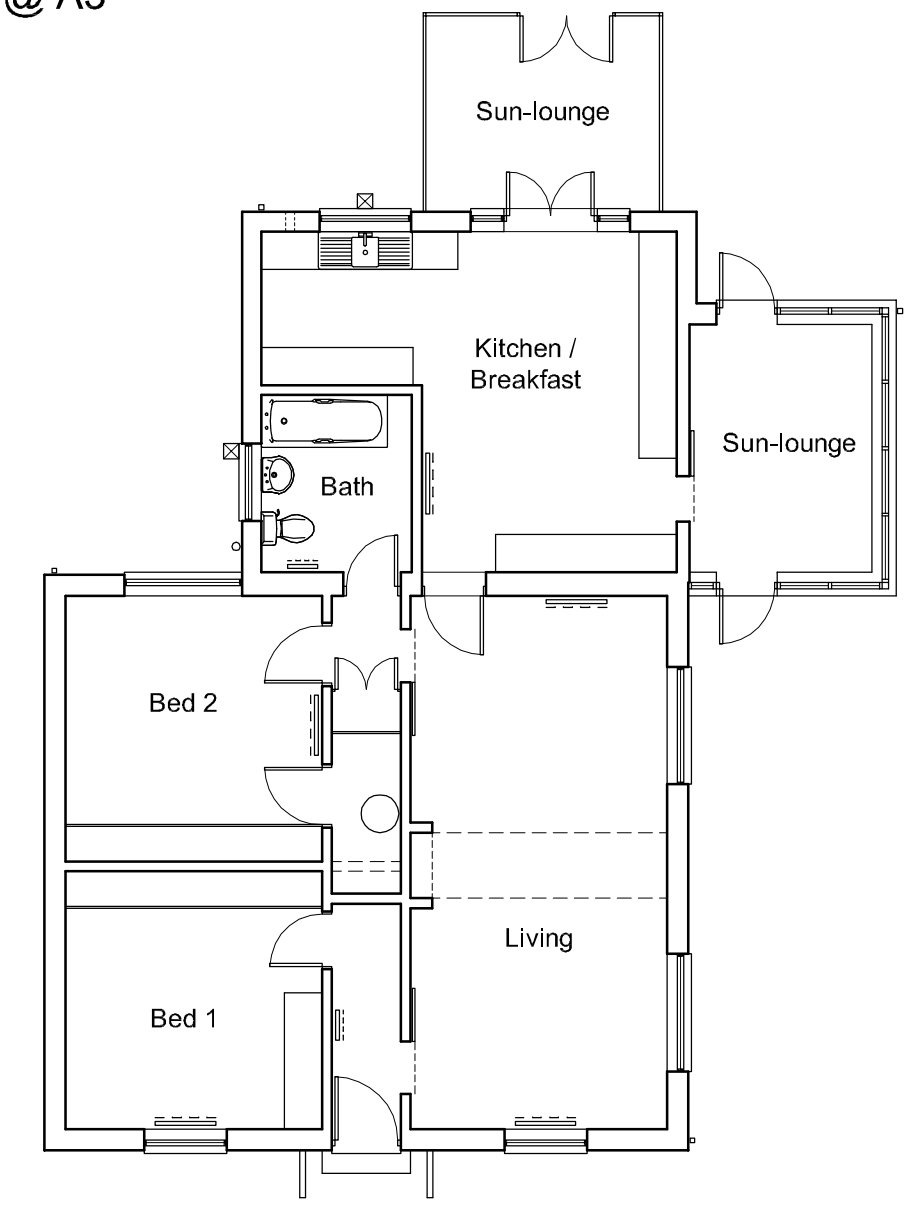

Existing Floor Plan
1:100 @ A3

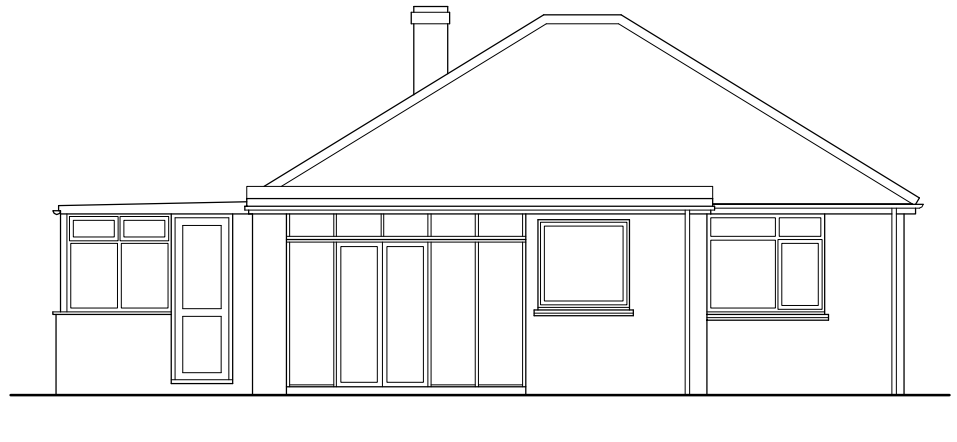

Existing East Elevation
1:100 @ A3

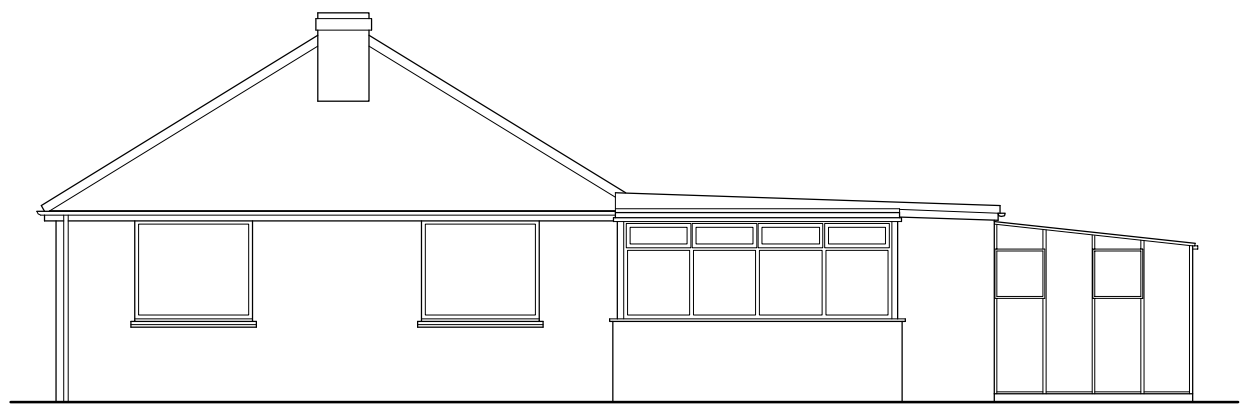

Existing South Elevation
1:100 @ A3

Peter Davey Ltd
construction consultants

49 Park Drive
Rustington
West Sussex BN16 3DY
Tel: 01903 773105
Fax: 01903 773105
Mob: 07941 402217
Email: peter.davey67@tiscali.co.uk

client	project	drawing	date	drawn	drawing no	revision
Mrs E. Coe	Roof Extension at Greenlands, Park Road Barnham, PO22 0AQ	Existing Plans & Elevations	May 09	pd	0090 / 100	-
			scale 1:100 @ A3		CAD file name:	

No dimensions to be scaled from drawing except for planning purposes. The contractor should check all dimensions on site.

ARUN DISTRICT COUNCIL BN/10/09/