




Proposed West Elevation
1:100 @ A3

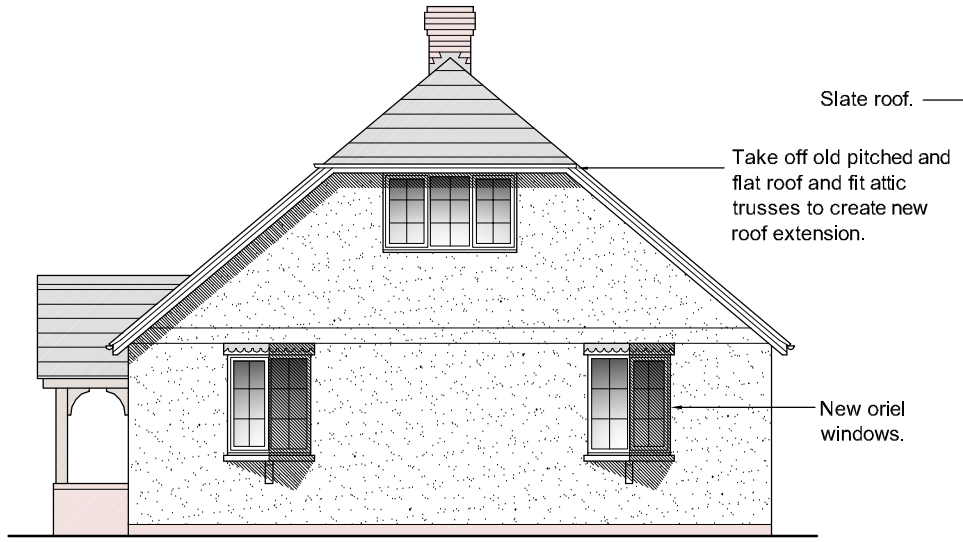


Proposed North Elevation
1:100 @ A3

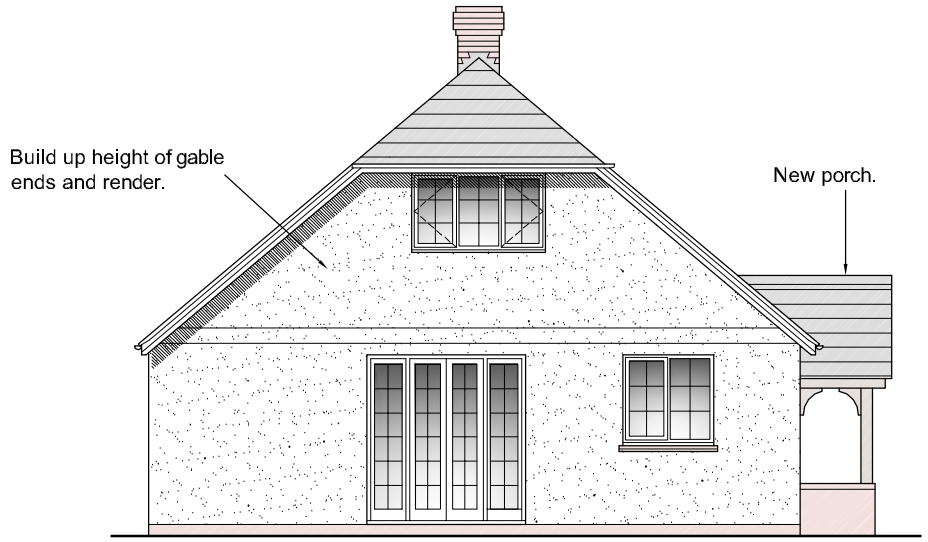

Proposed East Elevation
1:100 @ A3

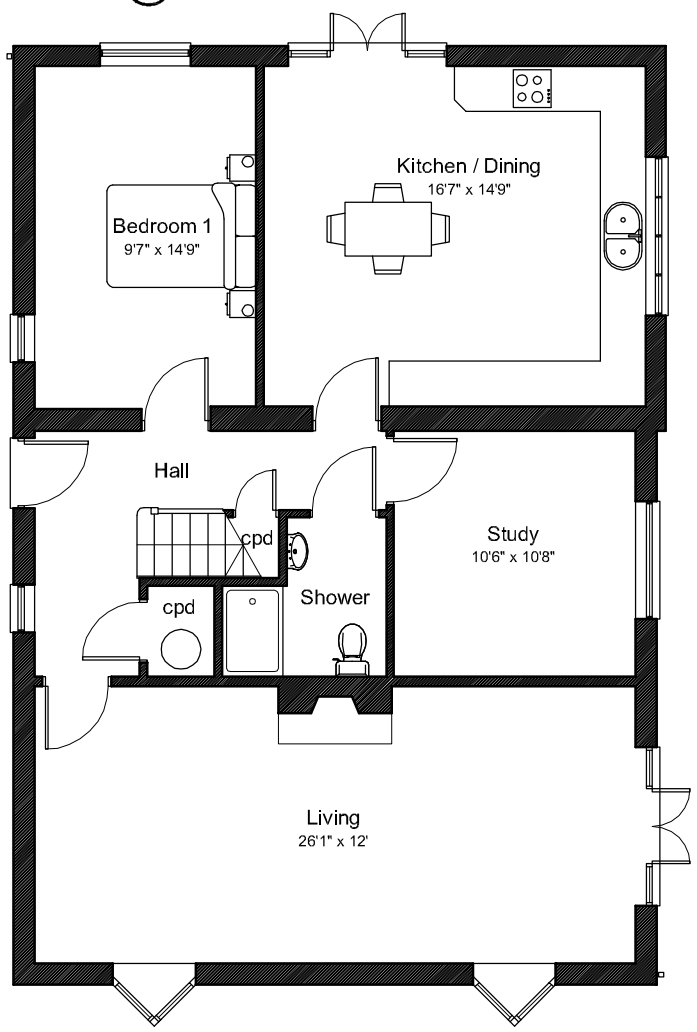

Proposed Ground Floor
1:100 @ A3

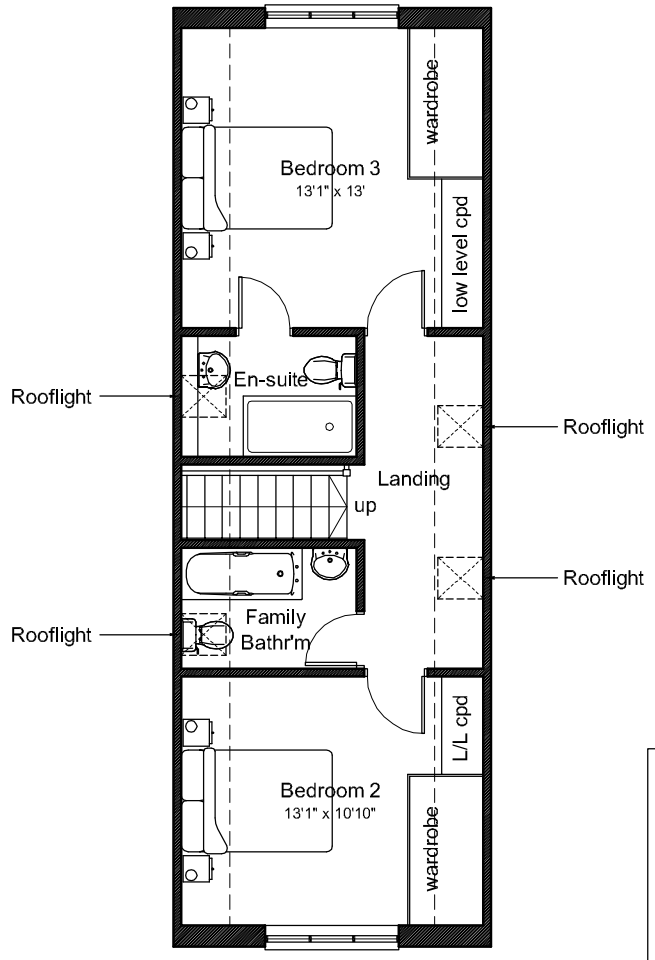

Proposed First Floor
1:100 @ A3



Proposed South Elevation
1:100 @ A3

Materials Schedule:

Main Roof - Marley Melbourn interlocking reconstituted slate.

Walls - Existing brickwork to be rendered, colour white.

Doors/Windows - White uPVC.

client	project	drawing	date	drawn	drawing no	revision
Mrs E. Coe	Roof Extension at Greenlands, Park Road Barnham, PO22 0AQ	Proposed Plans & Elevations	May 09	pd	0090 / 101	-
			scale 1:100 @ A3		CAD file name:	

No dimensions to be scaled from drawing except for planning purposes. The contractor should check all dimensions on site.

Peter Davey Ltd
construction consultants
49 Park Drive
Rustington
West Sussex BN16 3DY
Tel: 01903 773105
Fax: 01903 773105
Mob: 07941 402217
Email: peter.davey67@tiscali.co.uk

ARUN DISTRICT COUNCIL BN/10/09/