
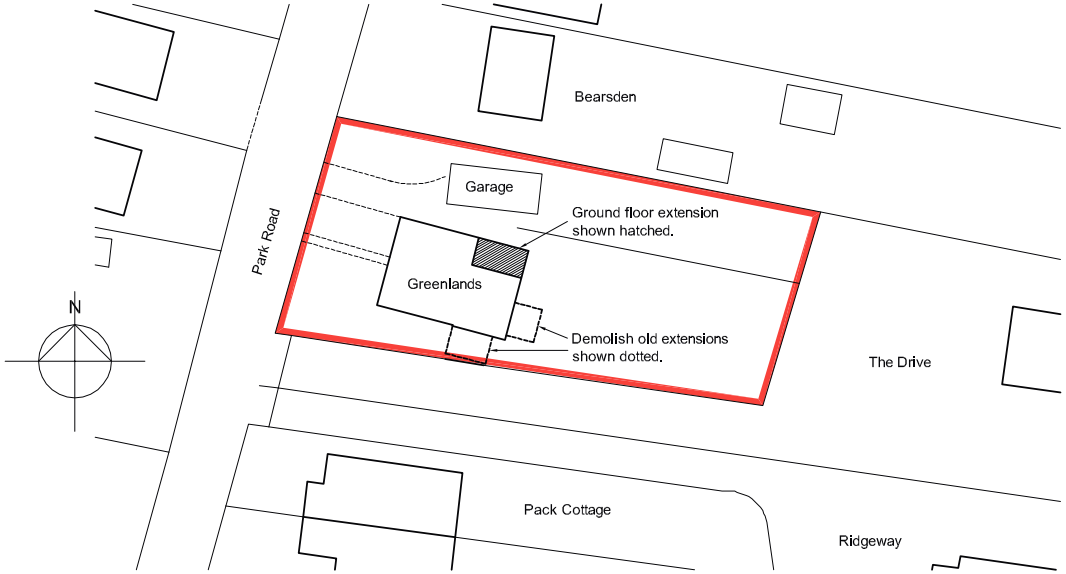



Block / Site Plan
1:500 @ A3

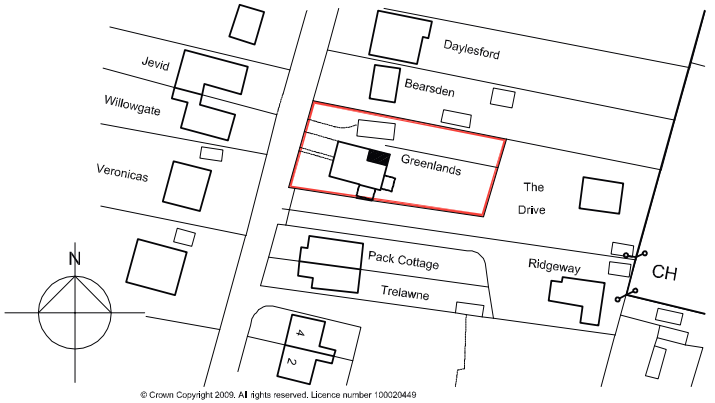


Location Plan
1:1250 @ A3

Rev A. 01.07.09 North point added.

| client | project | drawing | date | drawn | drawing no | revision |
|---|---|---|---|---|---|---|
| Mrs E. Coe | Roof Extension at Greenlands, Park Road Barnham, PO22 0AQ | Site Plans | May 09 | pd | 0090 / 102 | A |
| | | | scale: 1:500, 1:1250 @ A3 | | CAD file name: | |

No dimensions to be scaled from drawing except for planning purposes. The contractor should check all dimensions on site.

Peter Davey Ltd
construction consultants

49 Park Drive
Rustington
West Sussex BN16 3DY
Tel: 01903 773105
Fax: 01903 773105
Mob: 07941 402217
Email: peter.davey67@tiscali.co.uk

ARUN DISTRICT COUNCIL BN/0090/