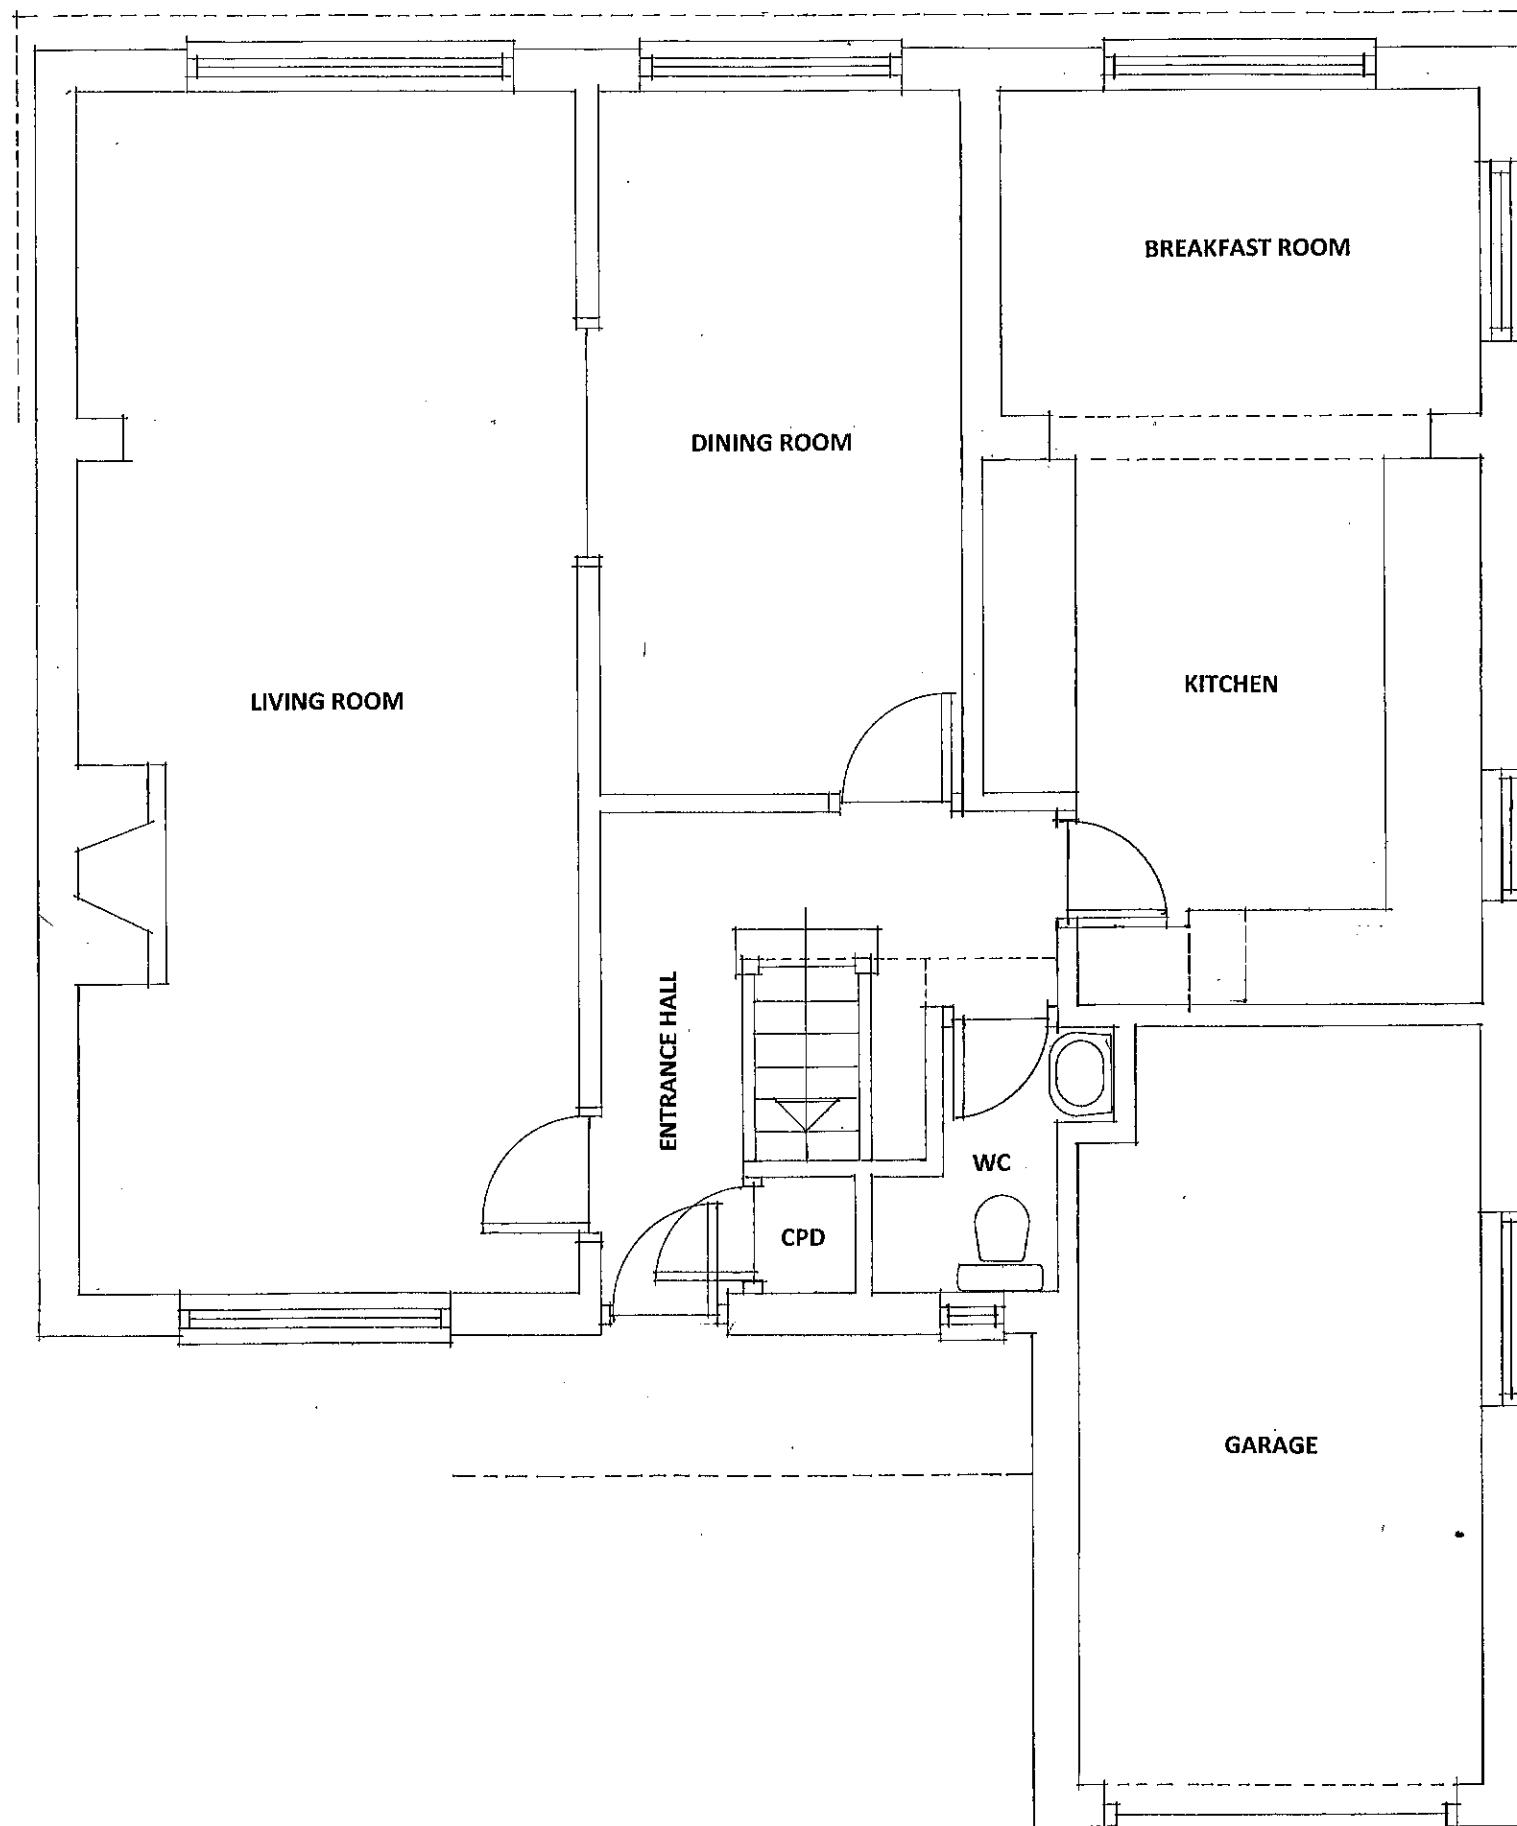


This drawing is the copyright of the Architect and must not be reproduced or used without the Architect's permission. Figured dimensions are to take precedence over scaled dimensions. The Contractor is responsible for checking all figured dimensions on drawings against actual site dimensions. Scaled dimensions are not to be used for construction and setting out purposes. Any discrepancies are to be reported to the Architect. This drawing should be read in conjunction with schedules, specifications and engineers drawings and details where applicable.

DAVID BENNETT ARCHITECT
THE OLD COTTAGE, 10 VICARAGE LANE FELPHAM, WEST SUSSEX PO22 7EA 01243 842619 and 07932 757144 Email:davidkbennett47@gmail.com
CLIENT MR AND MRS STILES
PROJECT CAT BELLS LAKE LANE BARNHAM, PO22 0AD
DRAWING TITLE GROUND FLOOR SURVEY PLAN
SCALE 1/50 at A3
REFERENCE 11415.03