



Notes

- All dimensions must be checked on site and not scaled from this drawing, apart from the local authority. Site dimensions taken from licensed Ordnance Survey data.
- Any works commencing on site prior to obtaining full planning and building regulation approval including full condition discharge, is entirely at the client's / contractor's risk.
- The contractor is responsible for taking and checking all levels and dimensions prior to ordering materials and starting work on site.
- Any discrepancies are to be reported to Simon Boseley prior to commencing any works.
- All building work is to be carried out in accordance with building regulations and to the satisfaction of the local authority and as such additional unforeseen building works may be required on site.
- These drawings do not constitute full working drawings.
- All drawings are copyright of Simon Boseley and may not be copied or reproduced by any third party without prior written consent.

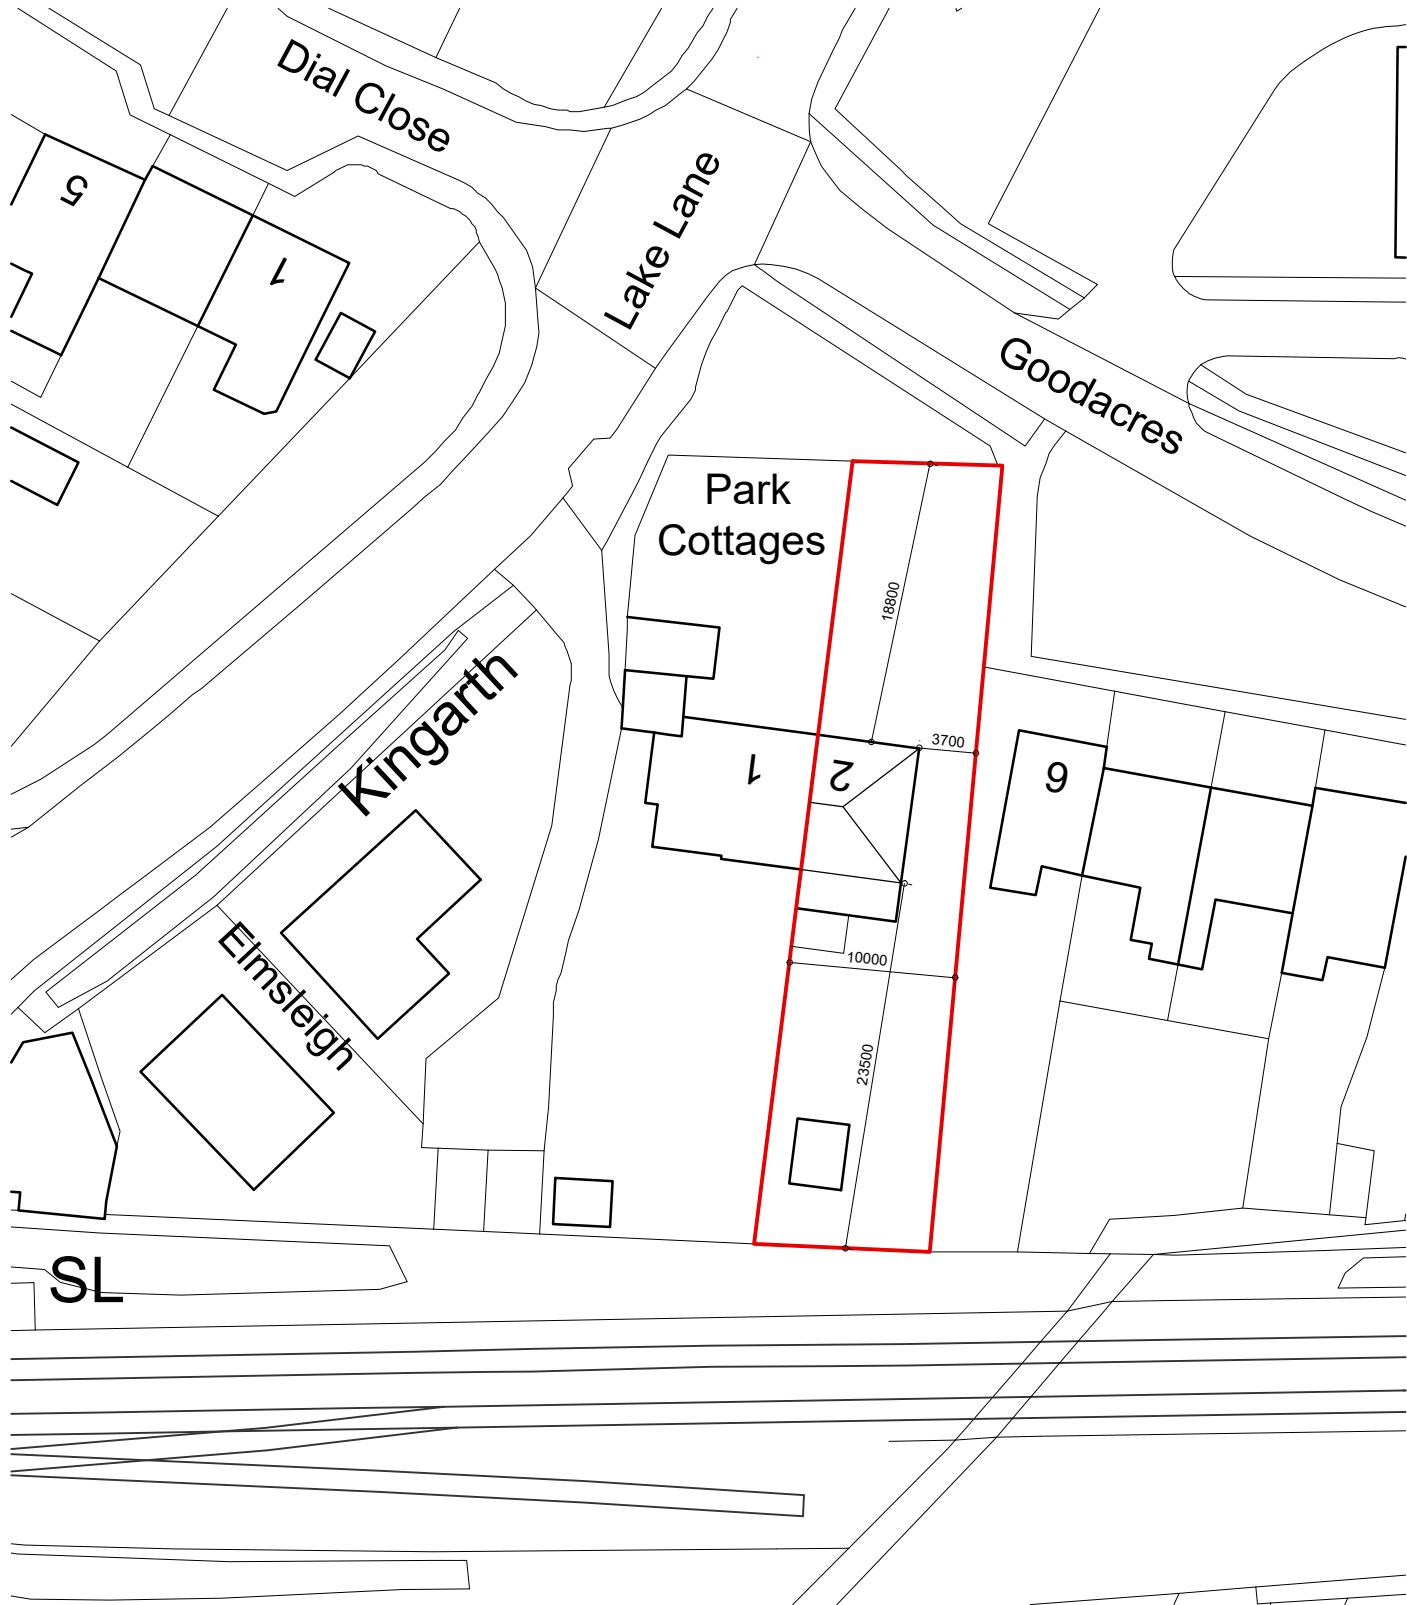

01 EXISTING BLOCK PLAN
1001 Scale: 1:500

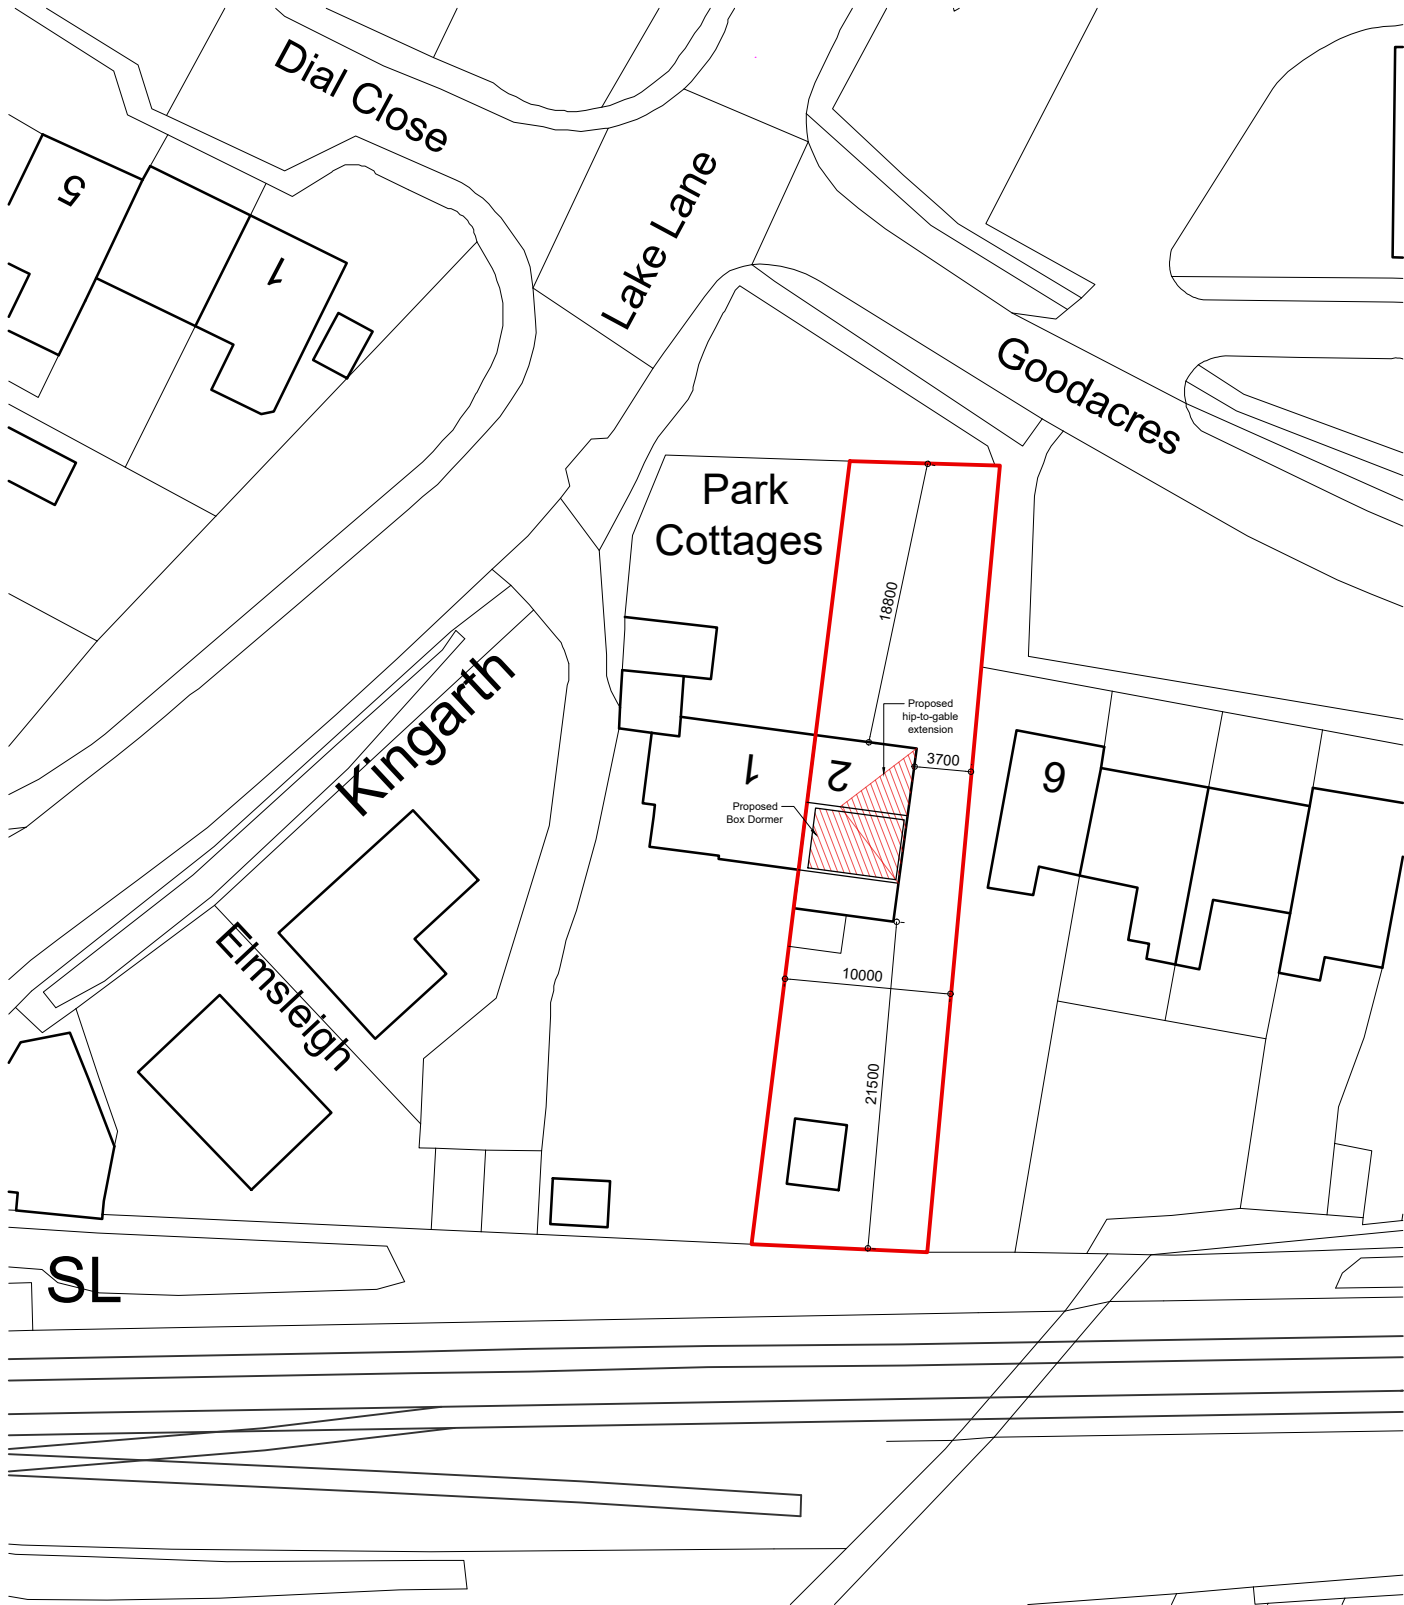

02 PROPOSED BLOCK PLAN
1001 Scale: 1:500

00 Feb 2021 SB SB
Planning application submission.

Rev Date notes Drawn Chkd.

Web: www.sbarchdesign.co.uk
E-mail: sboseley@outlook.com
Tel: 07876 572106

Project
Park Cottages #2

Drawing
Block Plan

Job Ref	Dwg No	Revision
CAO	1001	00
Scale(s)	Size	Date
1:500	A1	December 2020
Drawn	Chkd	
SB	SB	

Status
Planning

