




1 EXISTING EAST
2001 Scale: 1 : 50

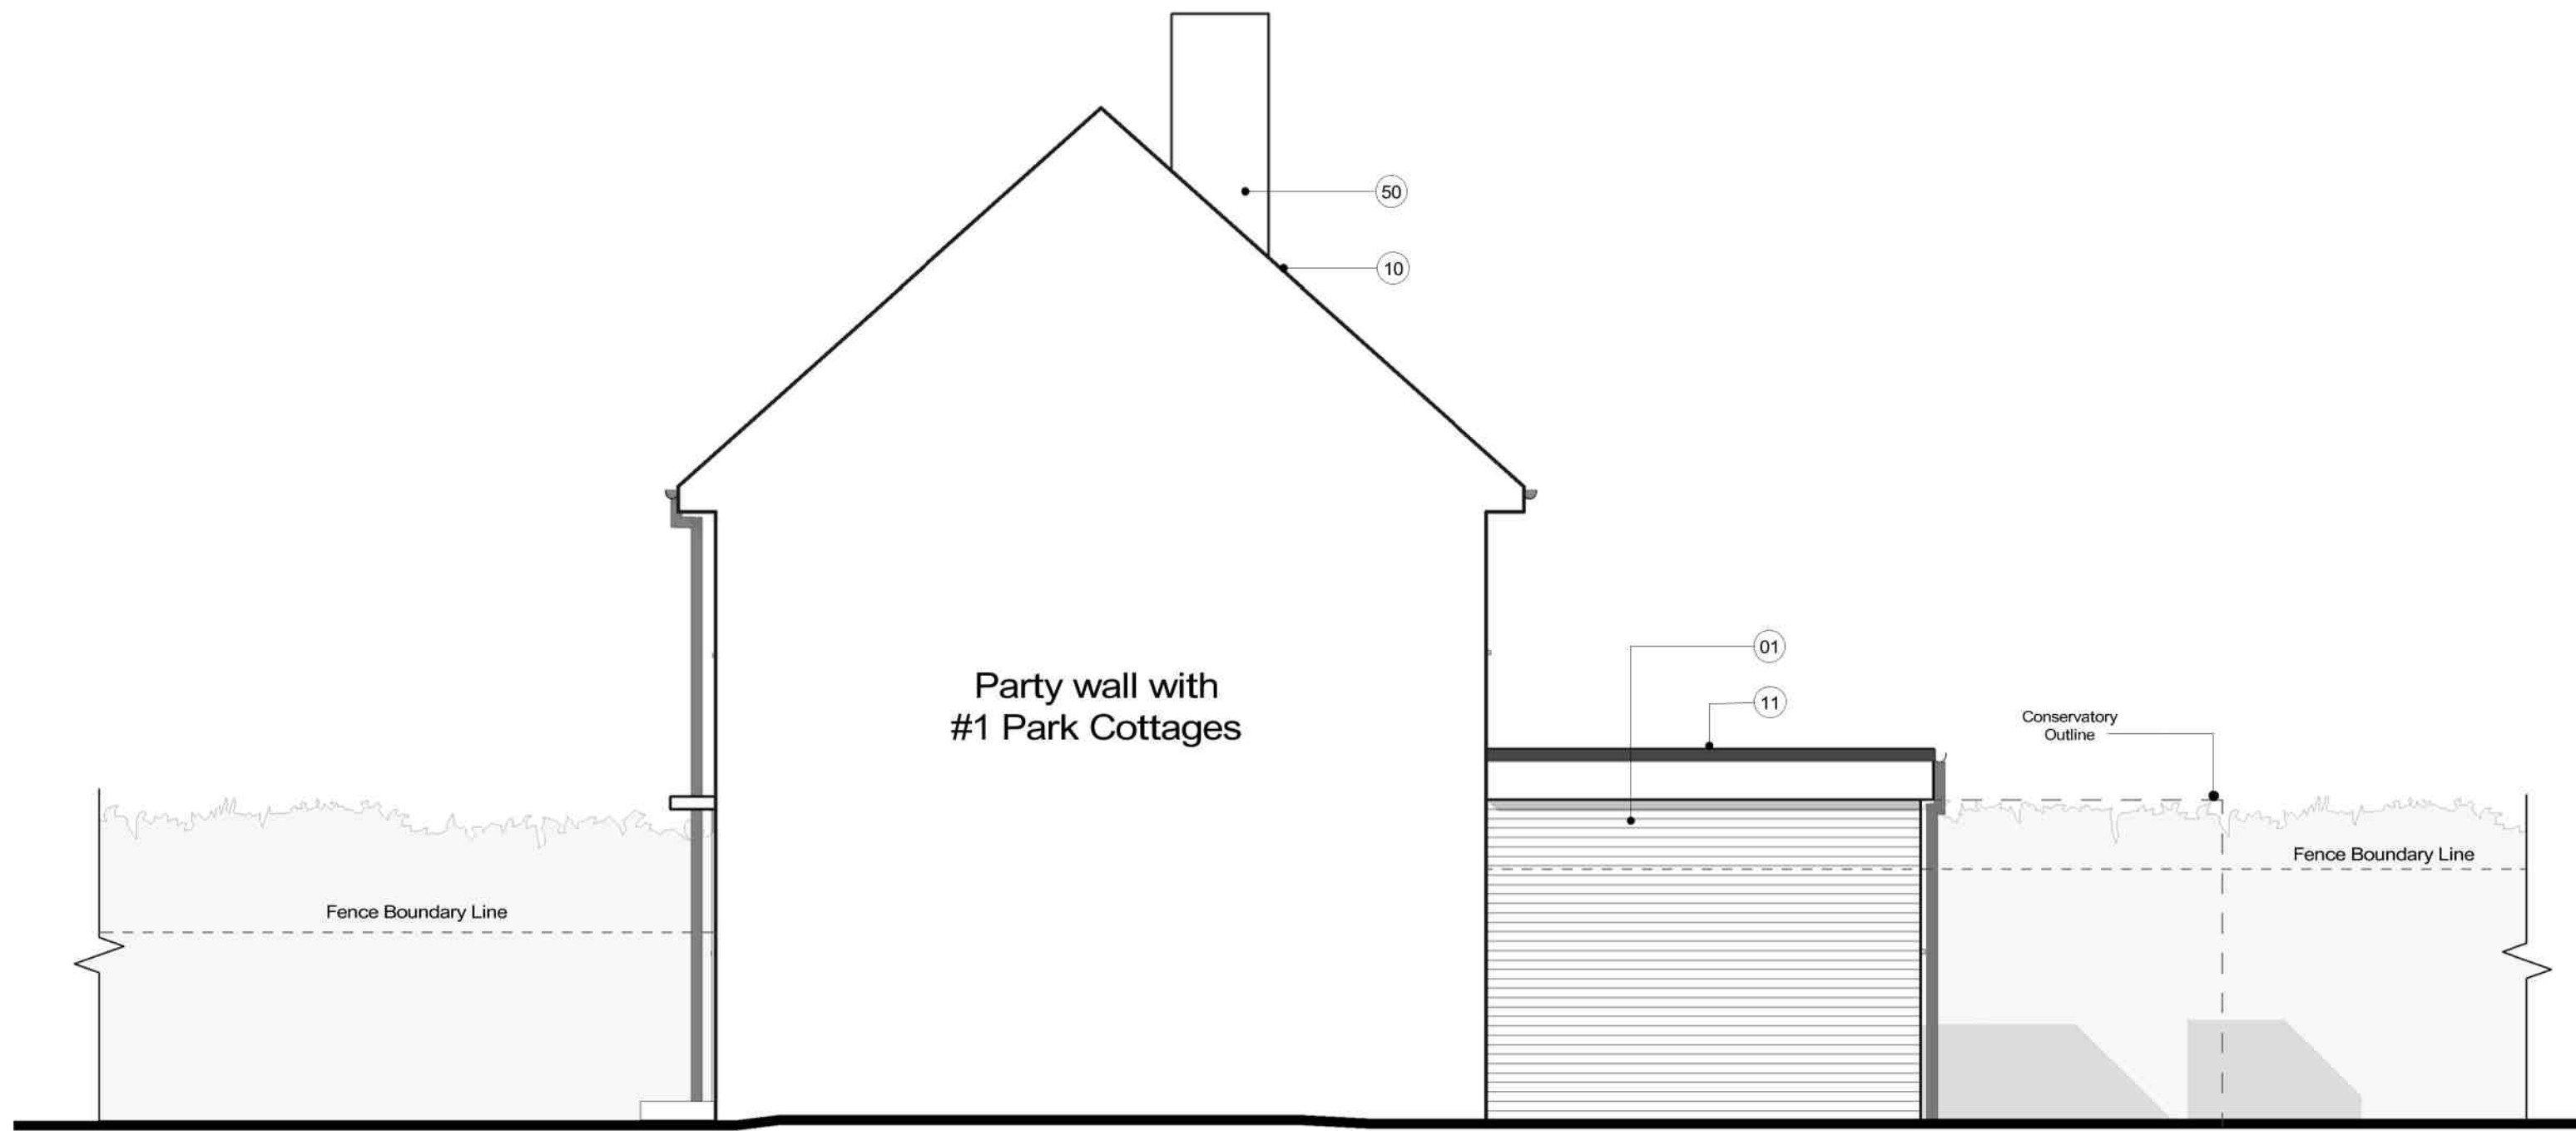

2 EXISTING SOUTH
2001 Scale: 1 : 50



3 EXISTING WEST
2001 Scale: 1 : 50



4 EXISTING NORTH
2001 Scale: 1 : 50

Material Key

- 01 Brickwork (red/clay)
- 02 Cladding: Plain Tiles (clay/red)
- 10 Roofing Tiles: Plain (clay/red)
- 11 Single-Ply Membrane (EPDM/GRP)
- 12 Proprietary Roof Window
- 20 uPVC Windows (white)
- 30 Entrance Door
- 31 Timber Door (stained)
- 32 uPVC Door (white)
- 33 uPVC Patio Doors (white)
- 40 Fascia/Soffit Boards (white)
- 41 uPVC Rainwater Goods (black)
- 50 Chimney Stack
- 60 Timber Fencing (stained finish)
- 61 Timber Gate

Notes

- All dimensions must be checked on site and not scaled from this drawing, apart from the local authority. Site dimensions taken from licensed Ordnance Survey data.
- Any works commencing on site prior to obtaining full planning and building regulation approval including full condition discharge, is entirely at the client's / contractor's risk. The contractor is responsible for taking and checking all levels and dimensions prior to ordering materials and starting work on site. Any discrepancies are to be reported to Simon Boseley prior to commencing any works.
- All building work is to be carried out in accordance with building regulations and to the satisfaction of the local authority and as such additional unforeseen building works may be required on site.
- These drawings do not constitute full working drawings. All drawings are copyright of Simon Boseley and may not be copied or reproduced by any third party without prior written consent.



01	Feb 2021	Drawing updates	SB	SB
00	Feb 2021	Planning application submission	SB	SB
Rev	Date	Notes	Drwn	Chkd

SB Simon Boseley
Architectural Design

24 Alfriston Close, Worthing, BN14 7QT
E-mail: sb@simonboseley.co.uk
Tel: 07876 572106

Project
Park Cottages #2

Drawing
Existing Elevations

Job Ref:	DWG No:	Revision:
CAO	2001	01
Scale(s):	Size:	Date:
1 : 50	A1	Dec
Status:	Drwn:	Chkd:
Planning	SB	SB