




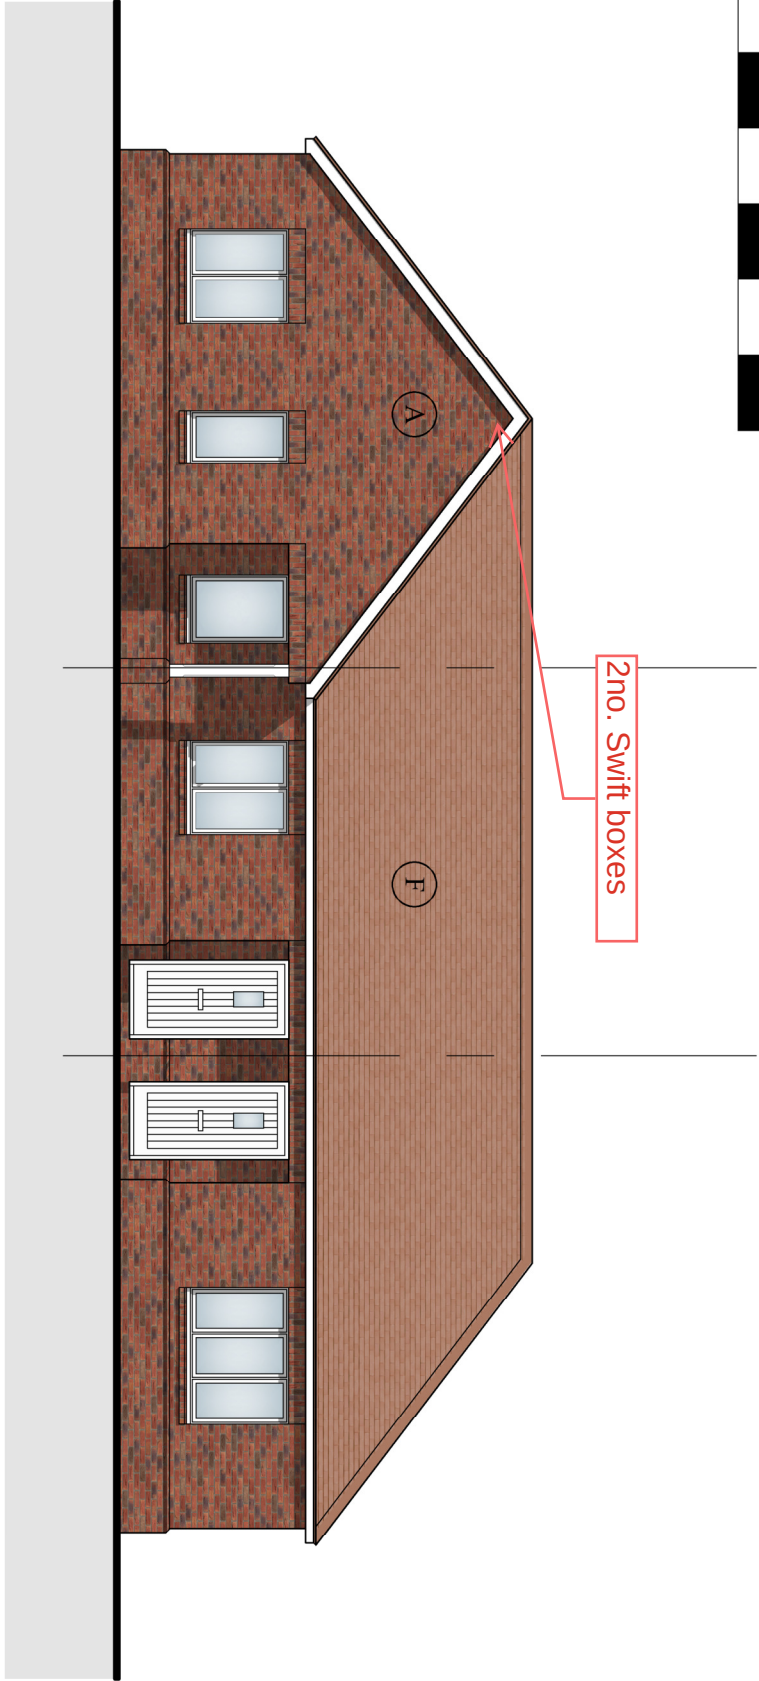

Elevations 1:100 @ A3

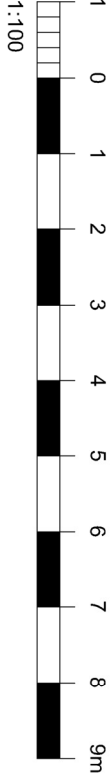

EAST
elevation

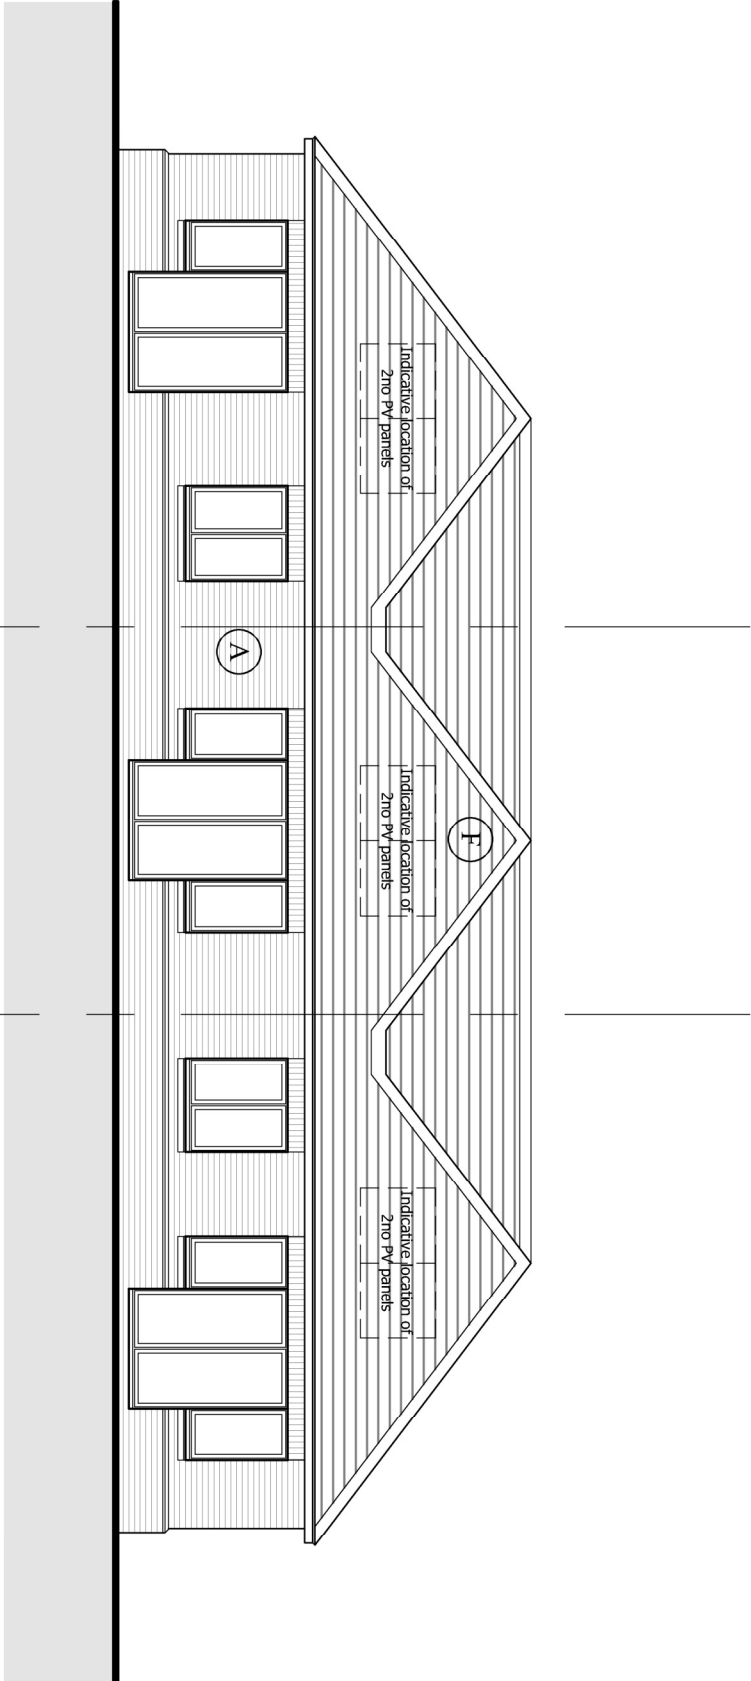

WEST
elevation

Notes

1. This drawing is the copyright of MH Architects Ltd
2. Do not scale this drawing except for Local Authority planning purposes
3. All dimensions must be checked on site by the contractor prior to commencement of the works.



Client Approval

X	A - Approved				
X	B - Approved with comments				
X	C - Do not use				
Rev.	Revision Note/Purpose of Issue	Drw By	Date	Chk By	Date

Material Key

- (A) Multi Red Brick
 - (B) Contrast Brick
 - (C) Flint
 - (D) Coloured Weatherboarding
 - (E) Grey Roof Tiles
 - (F) Red Roof Tile
 - (G) Obscure Glazing
- All windows to be white uPVC

Client

Elberry Properties Ltd

Job title

Land to the rear of The Croft, Eastergate

Drawing title

Plots 10-12
Proposed Elevations
Unit Types C, A & B - 3B4P, 1B2P & 2B3P

Drawn	Date	Checked	Date	Scale at A3				
JK	18/12/23	CJP	18/12/23	1:100				
Job No.	Pro.	Org.	Zone	Level	Type	Role	No.	Rev.
22-092	CFT	MHA	XX	XX	DR	A	0028	P07
Purpose of Issue								

PRELIMINARY

Ground Floor | Bicentennial Building
Southern Gate | Chichester
West Sussex | PO19 8EZ

t 01243 774748
e. admin@mharchitects.co.uk
www.mharchitects.co.uk
Limited Company
Registered in England No. 0994233

