



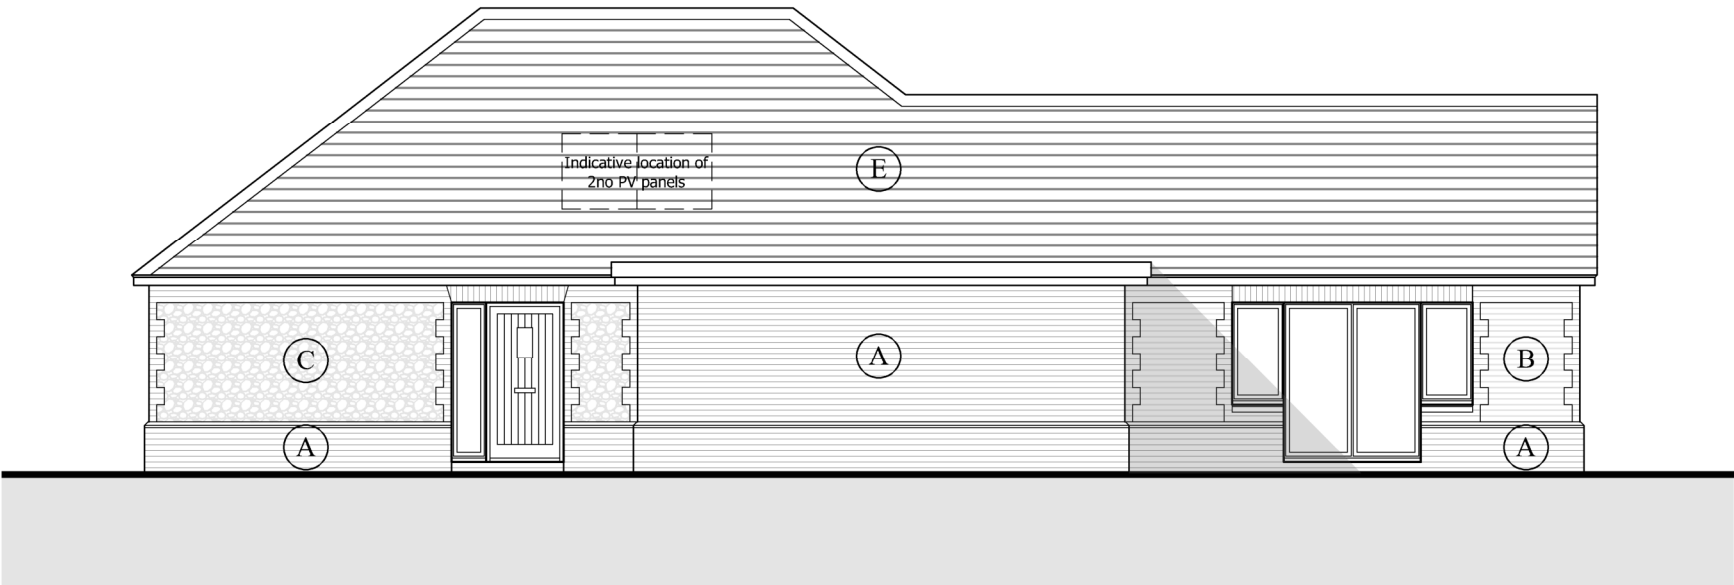

NORTH
elevation



WEST
elevation

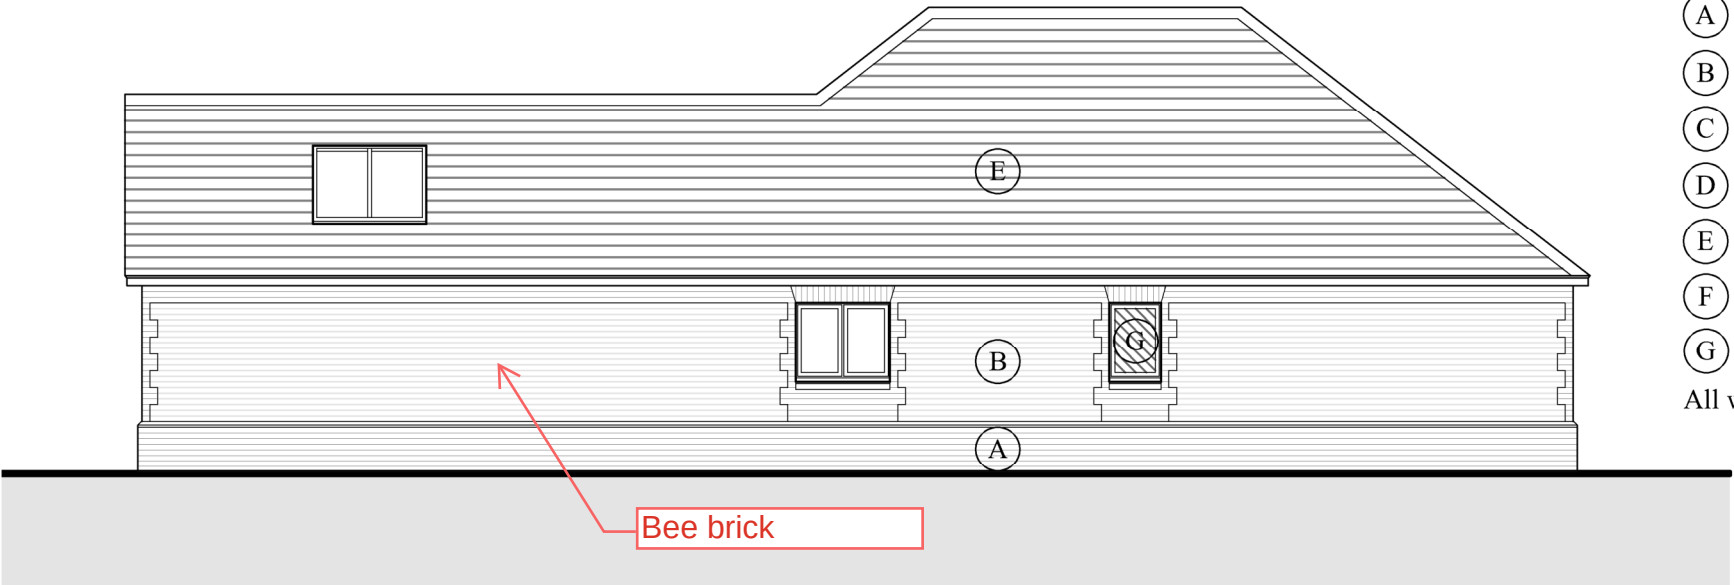

EAST
elevation




SOUTH
elevation

- Notes
1. This drawing is the copyright of MH Architects Ltd
 2. Do not scale this drawing except for Local Authority planning purposes
 3. All dimensions must be checked on site by the contractor prior to commencement of the works.



Client Approval					
X	A - Approved				
X	B - Approved with comments				
X	C - Do not use				
Rev.	Revision Note/Purpose of Issue	Drw By	Date	Chk By	Date

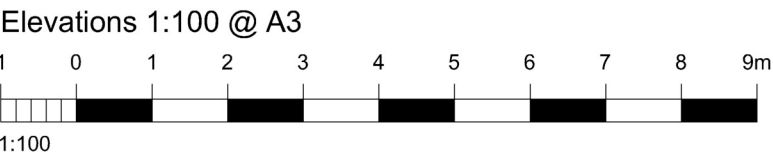

- Material Key
- (A) Multi Red Brick
 - (B) Contrast Brick
 - (C) Flint
 - (D) Coloured Weatherboarding
 - (E) Grey Roof Tiles
 - (F) Red Roof Tile
 - (G) Obscure Glazing
- All windows to be white uPVC

Client		Elberry Properties Ltd						
Job title		Land to the rear of The Croft, Eastergate						
Drawing title		Plot 20 Proposed Elevations Unit Type H - 3B6P						
Drawn JK	Date 15/12/23	Checked C.JP	Date 15/12/23	Scale at A3 1:100				
Job No. 22-092	Pro. CFT	Org. MHA	Zone XX	Level XX	Type DR	Role A	No. 0045	Rev. P07
Purpose of Issue								

PRELIMINARY

Ground Floor | Bicentennial Building
Southern Gate | Chichester
West Sussex | PO19 8EZ

t. 01243 774748
e. admin@mharchitects.co.uk
www.mharchitects.co.uk

Limited Company
Registered in England No.1994233

