



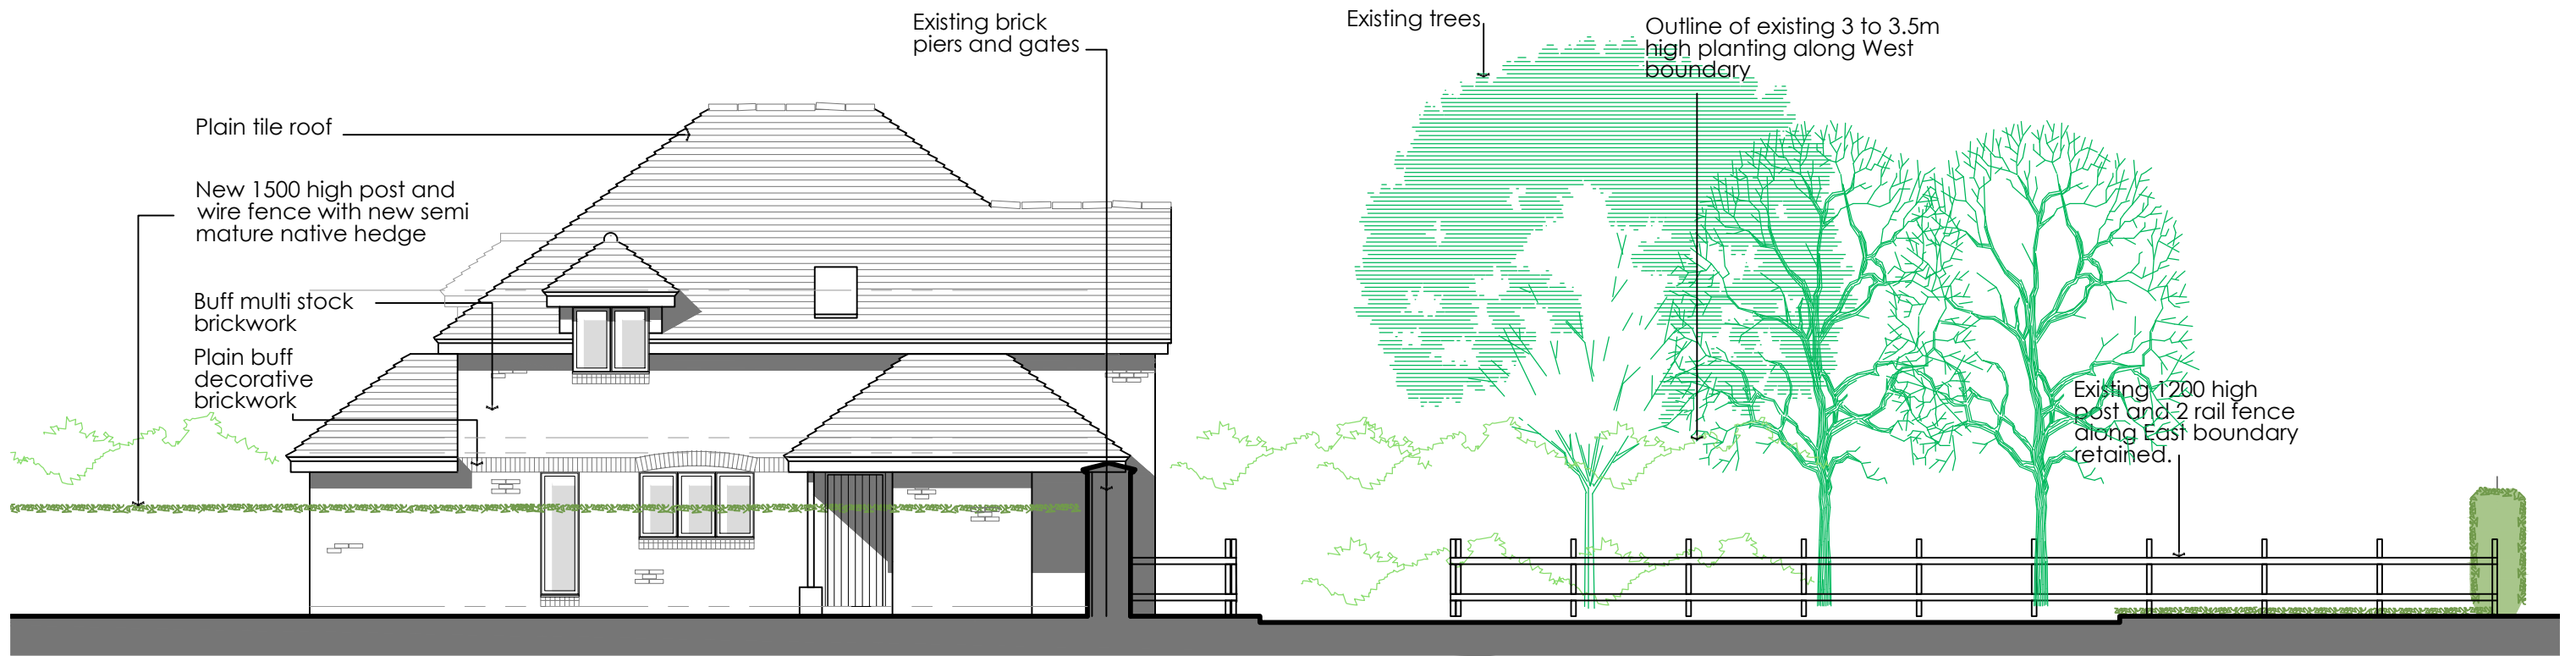

East elevation 1:100 @ A3 View from access driveway 0 1 2 3 4 5

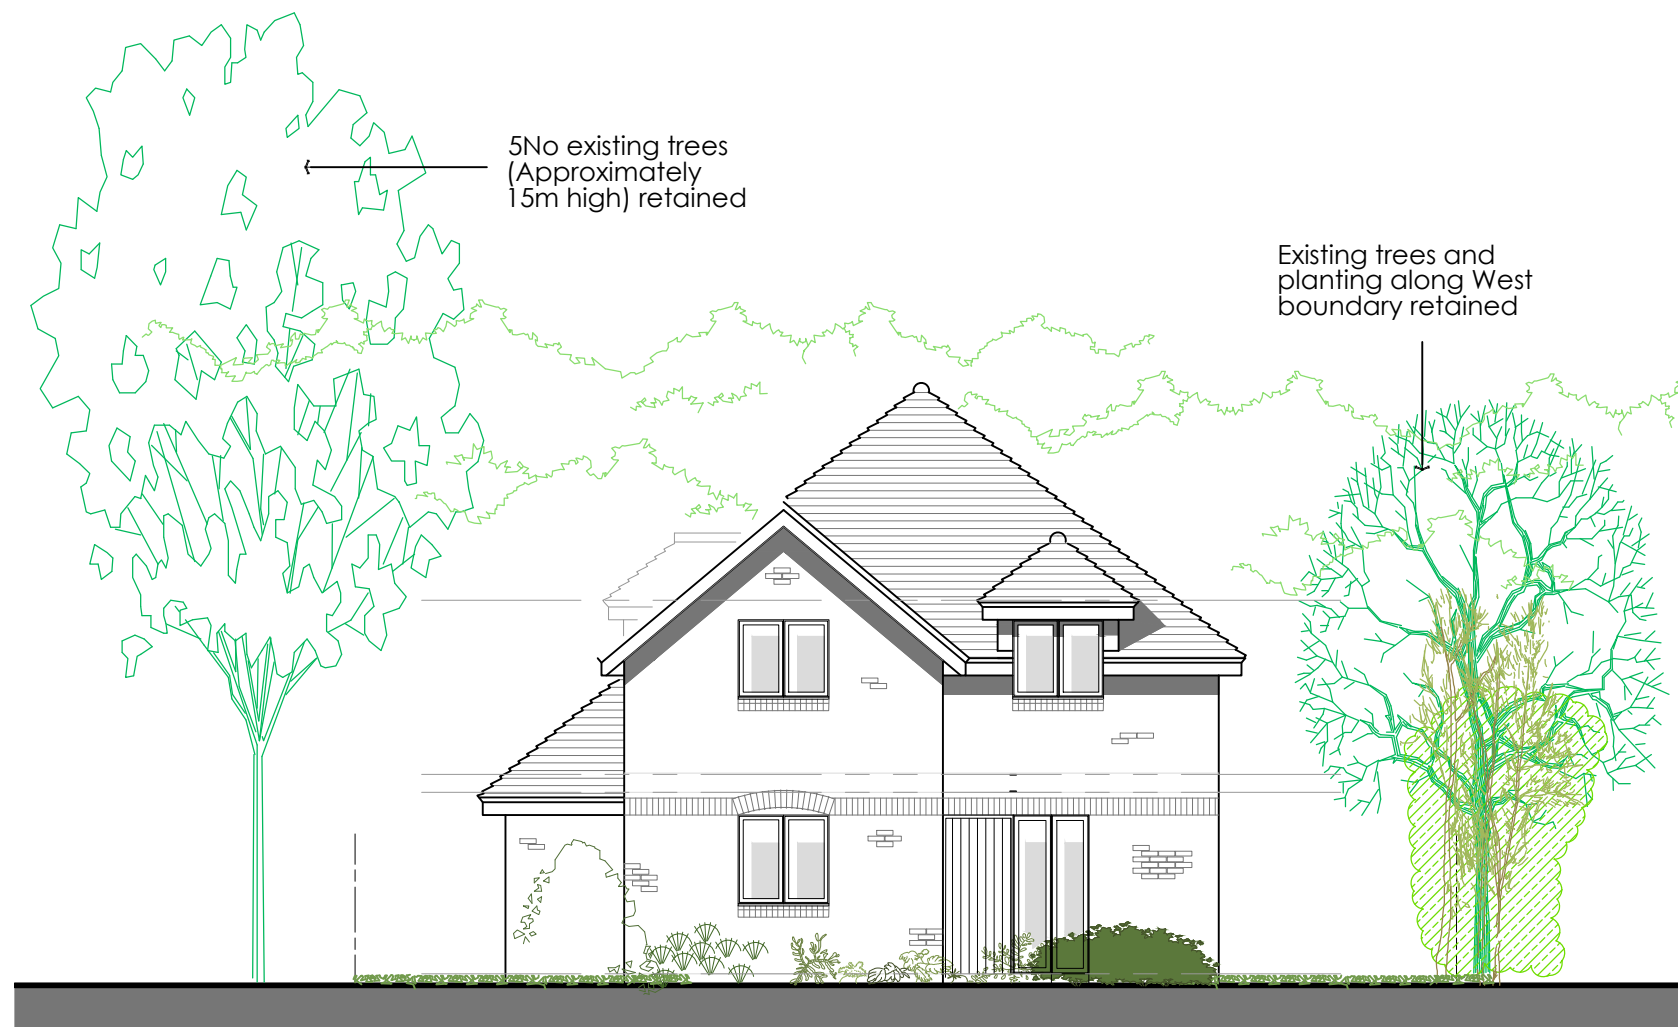

North elevation 1:100 @ A3 View from Eastergate Lane 0 1 2 3 4 5

