


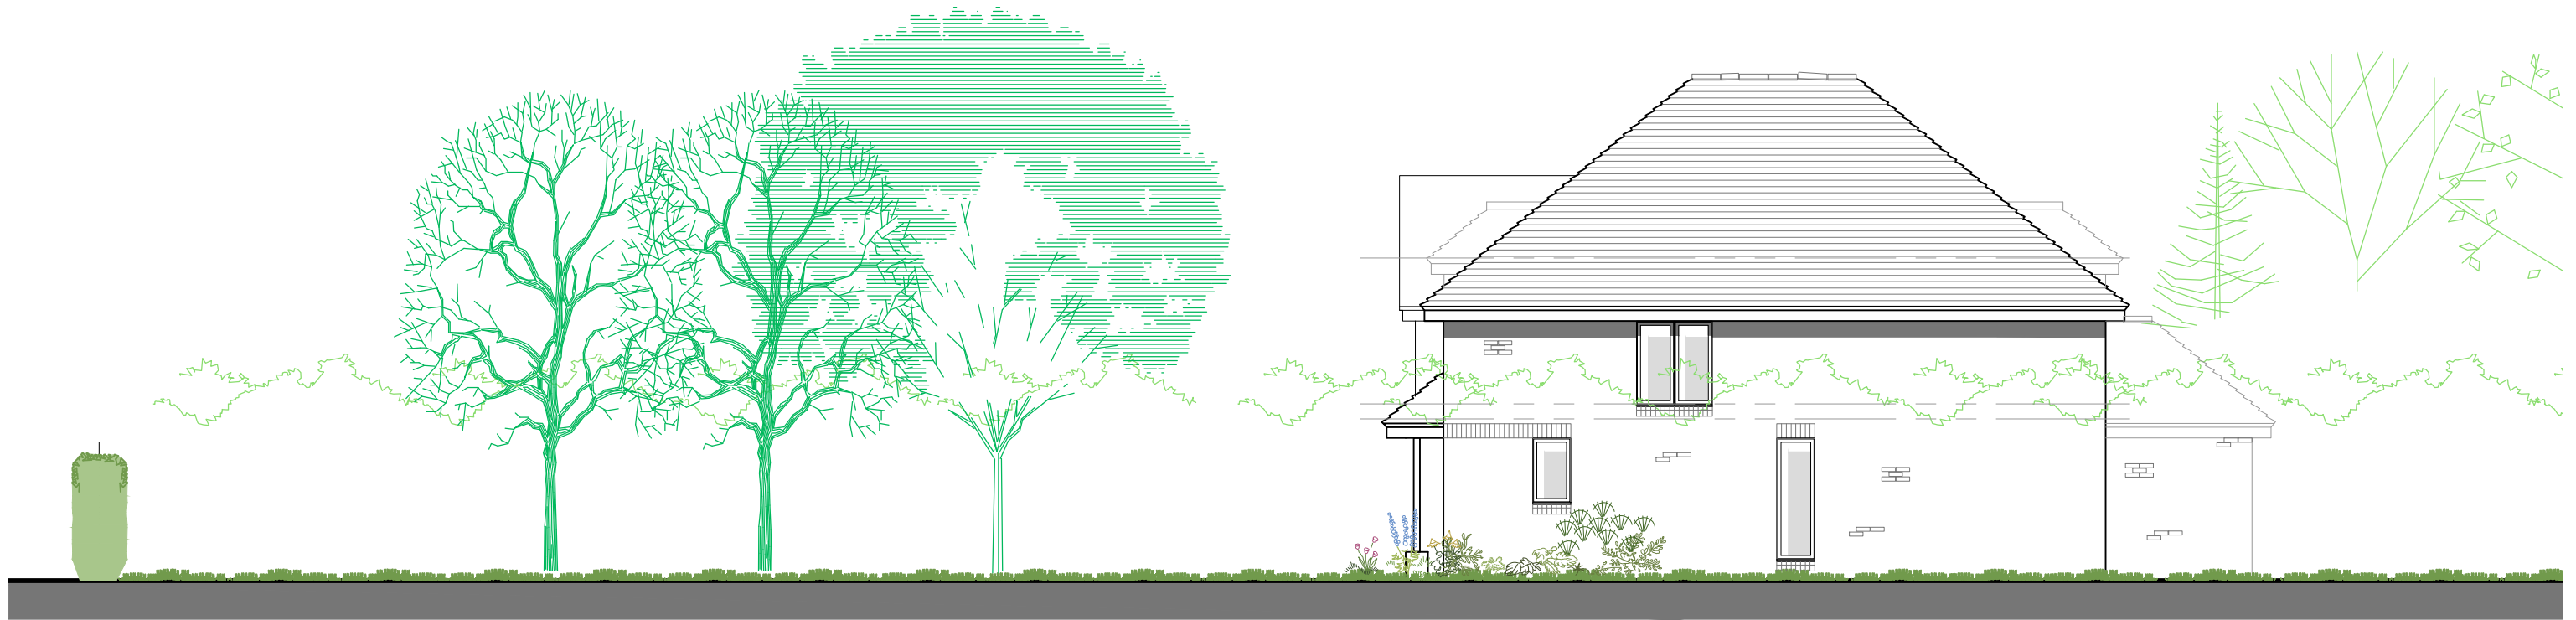

West elevation 1:100 @ A3 View from No 14 Stoneyfield cottage 0 1 2 3 4 5



South elevation 1:100 @ A3 0 1 2 3 4 5

