



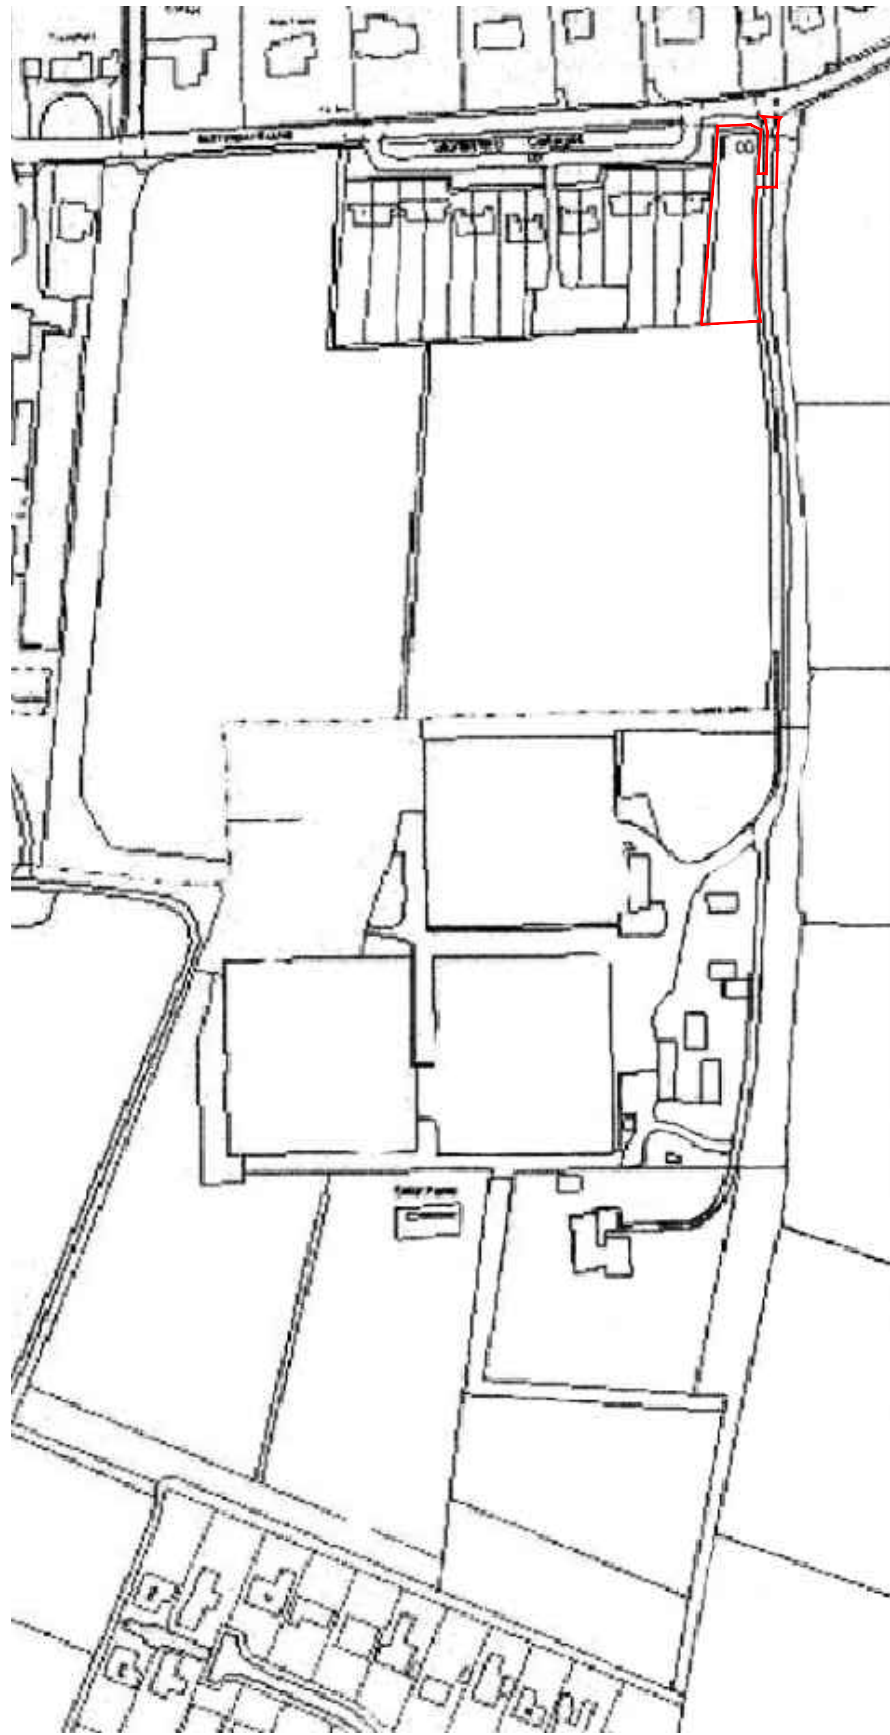

Site location plan 1:2500 @ A3 0 10 20 30 40 50 60 70 80 90 100 110 120

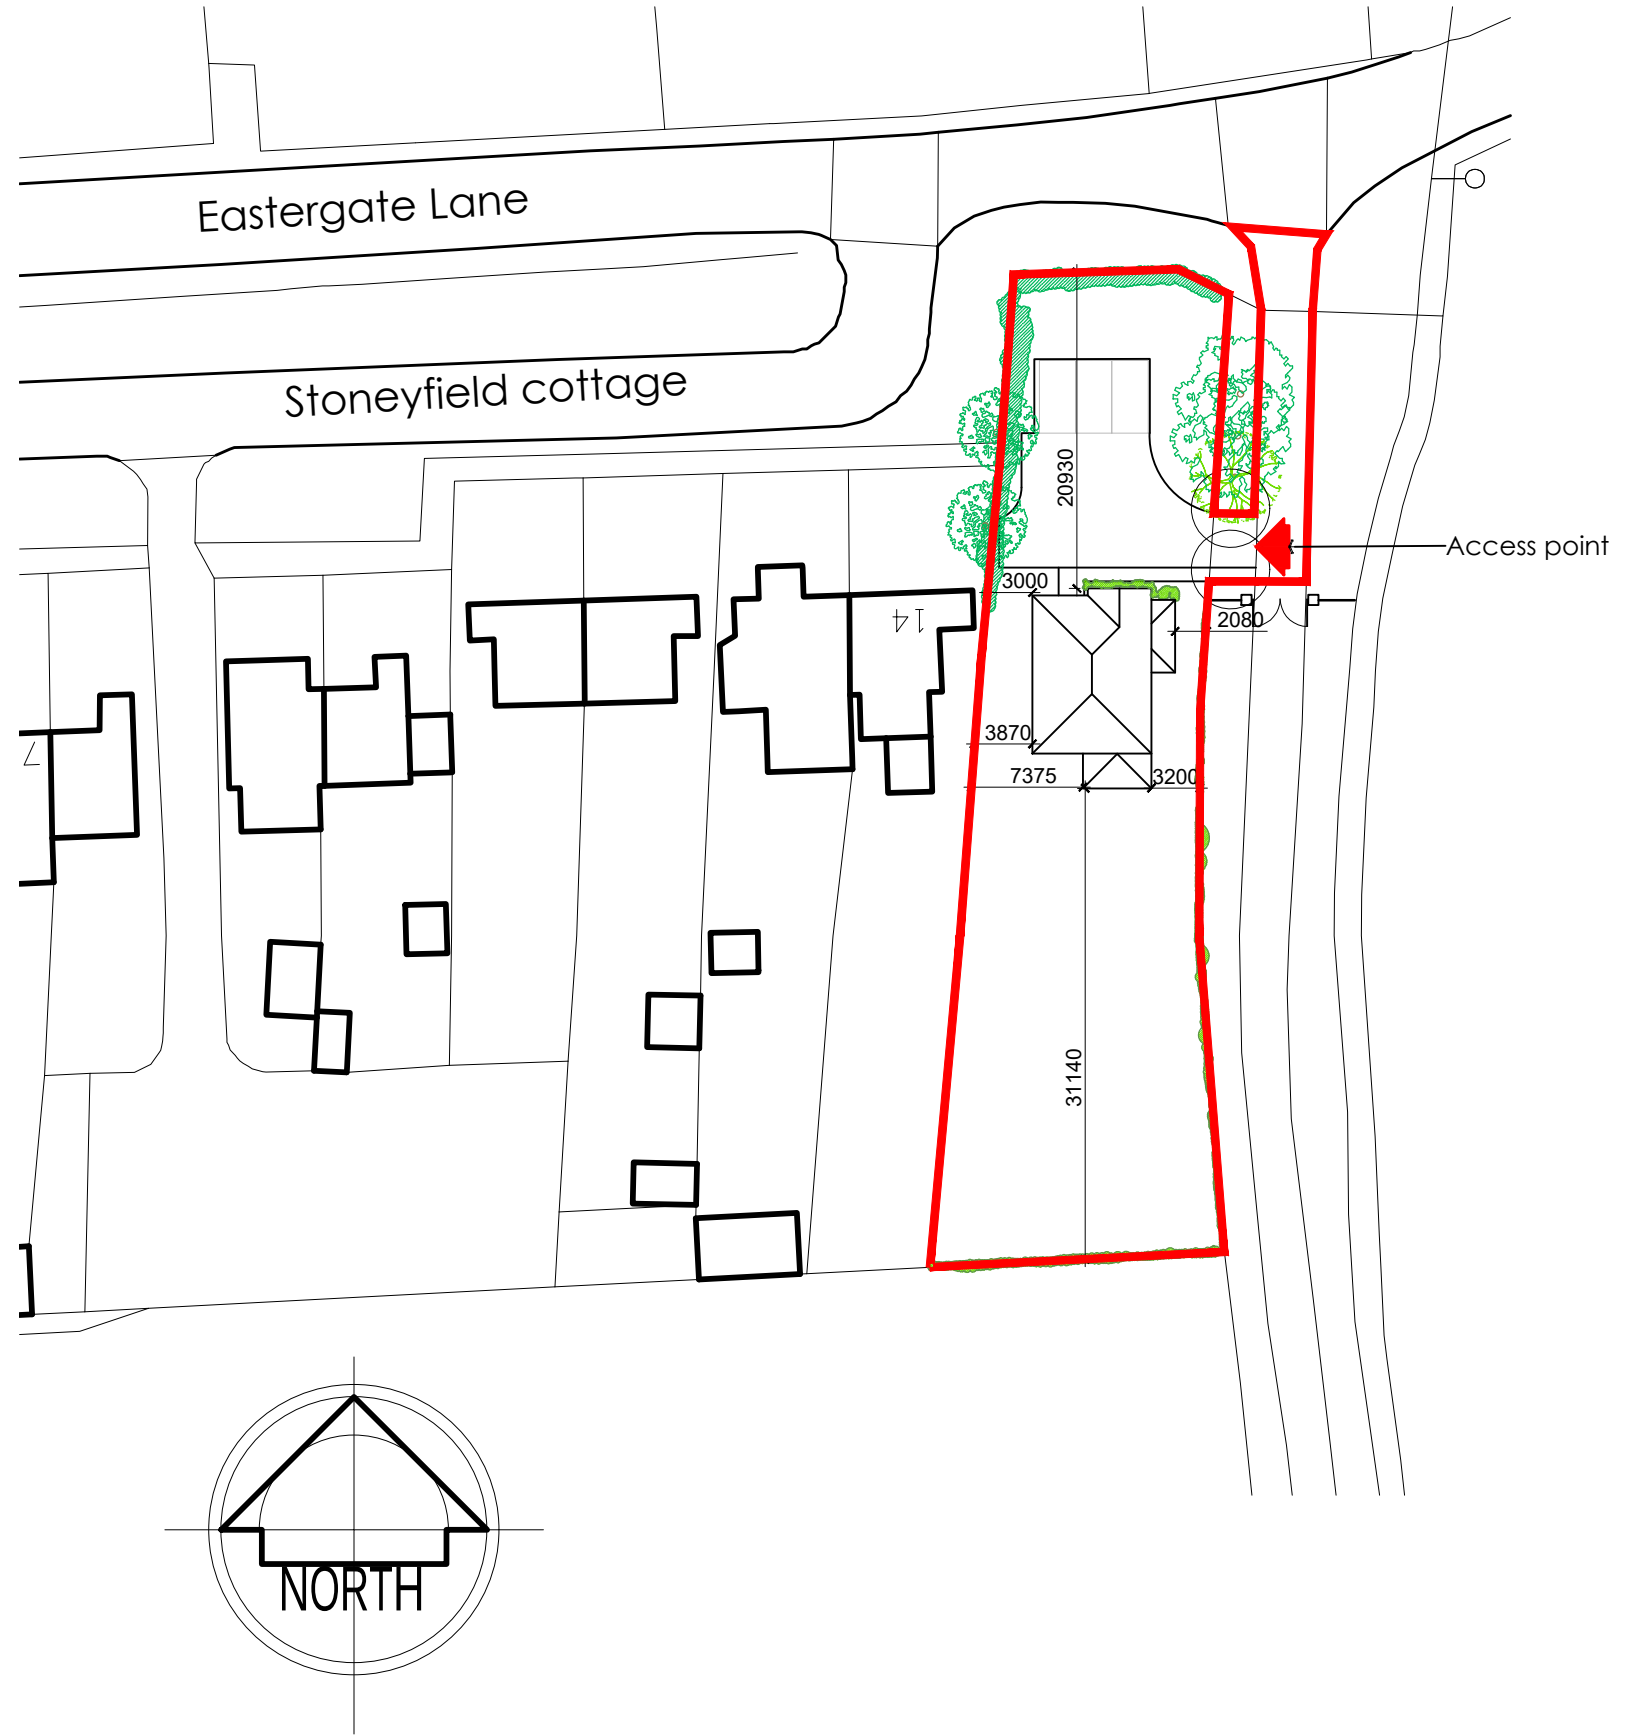

Block & Site plans 1:500 @ A3 0 5 10 15 20 25

