



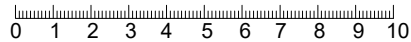

As existing site section 1:200 @ A3

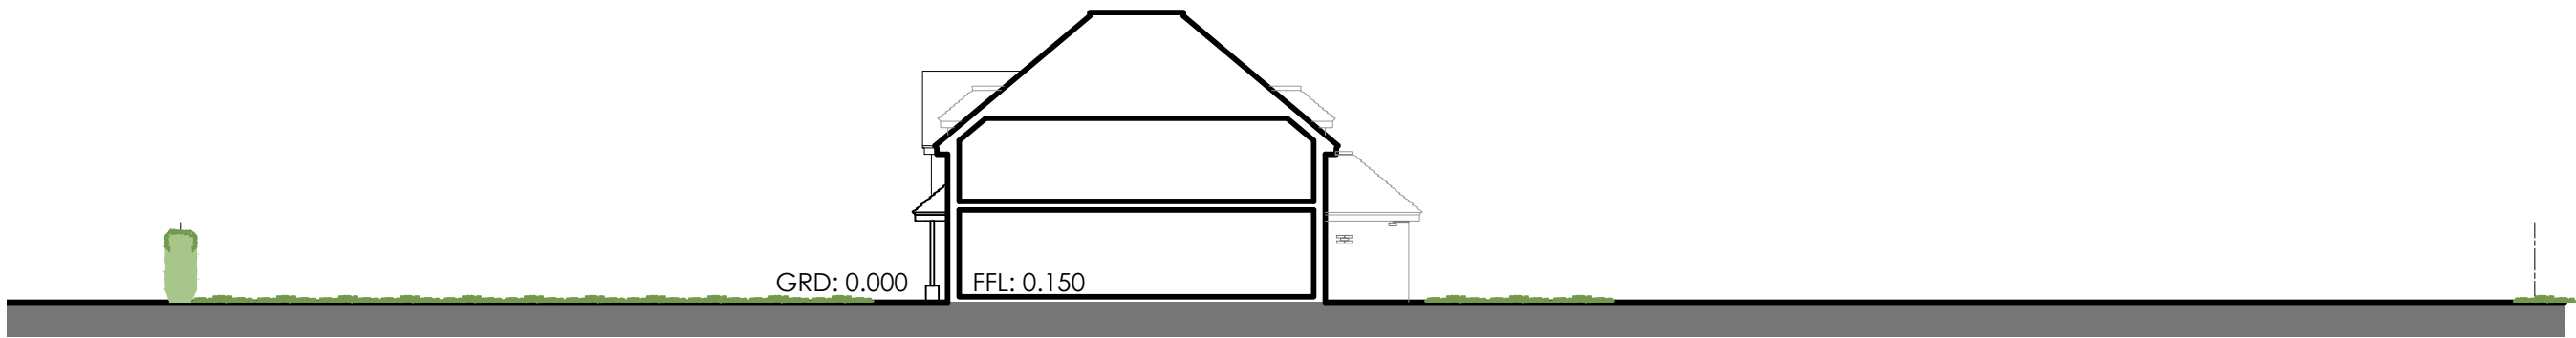

As proposed site section 1:200 @ A3

