



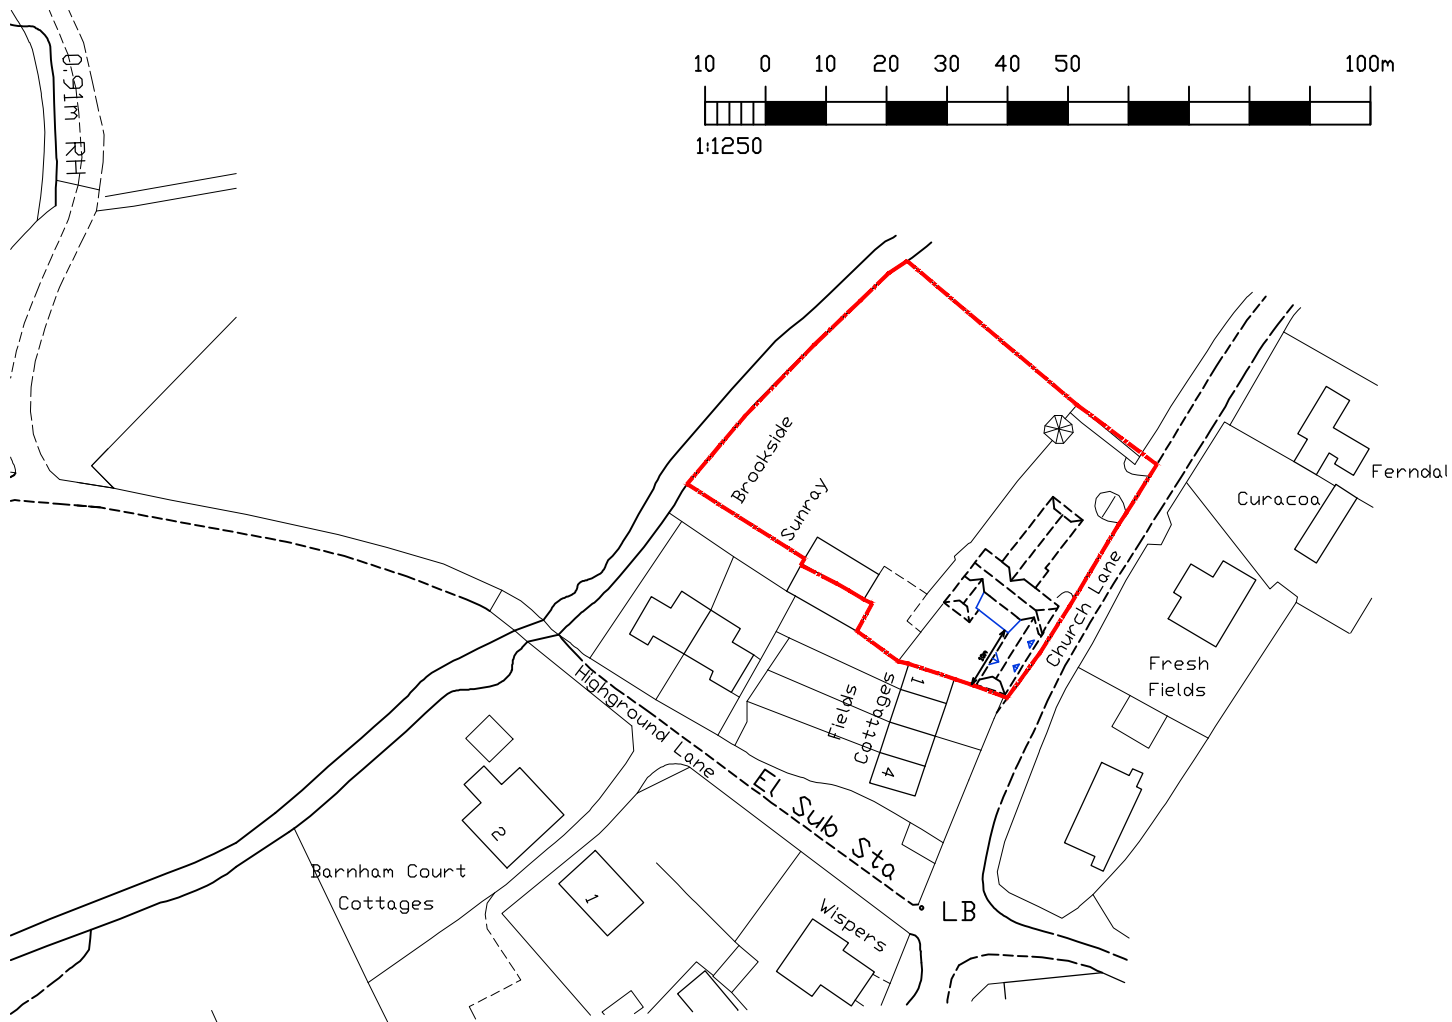

SITE LOCATION
Scale 1:1250




SITE BLOCK PLAN - EXISTING
Scale 1:500

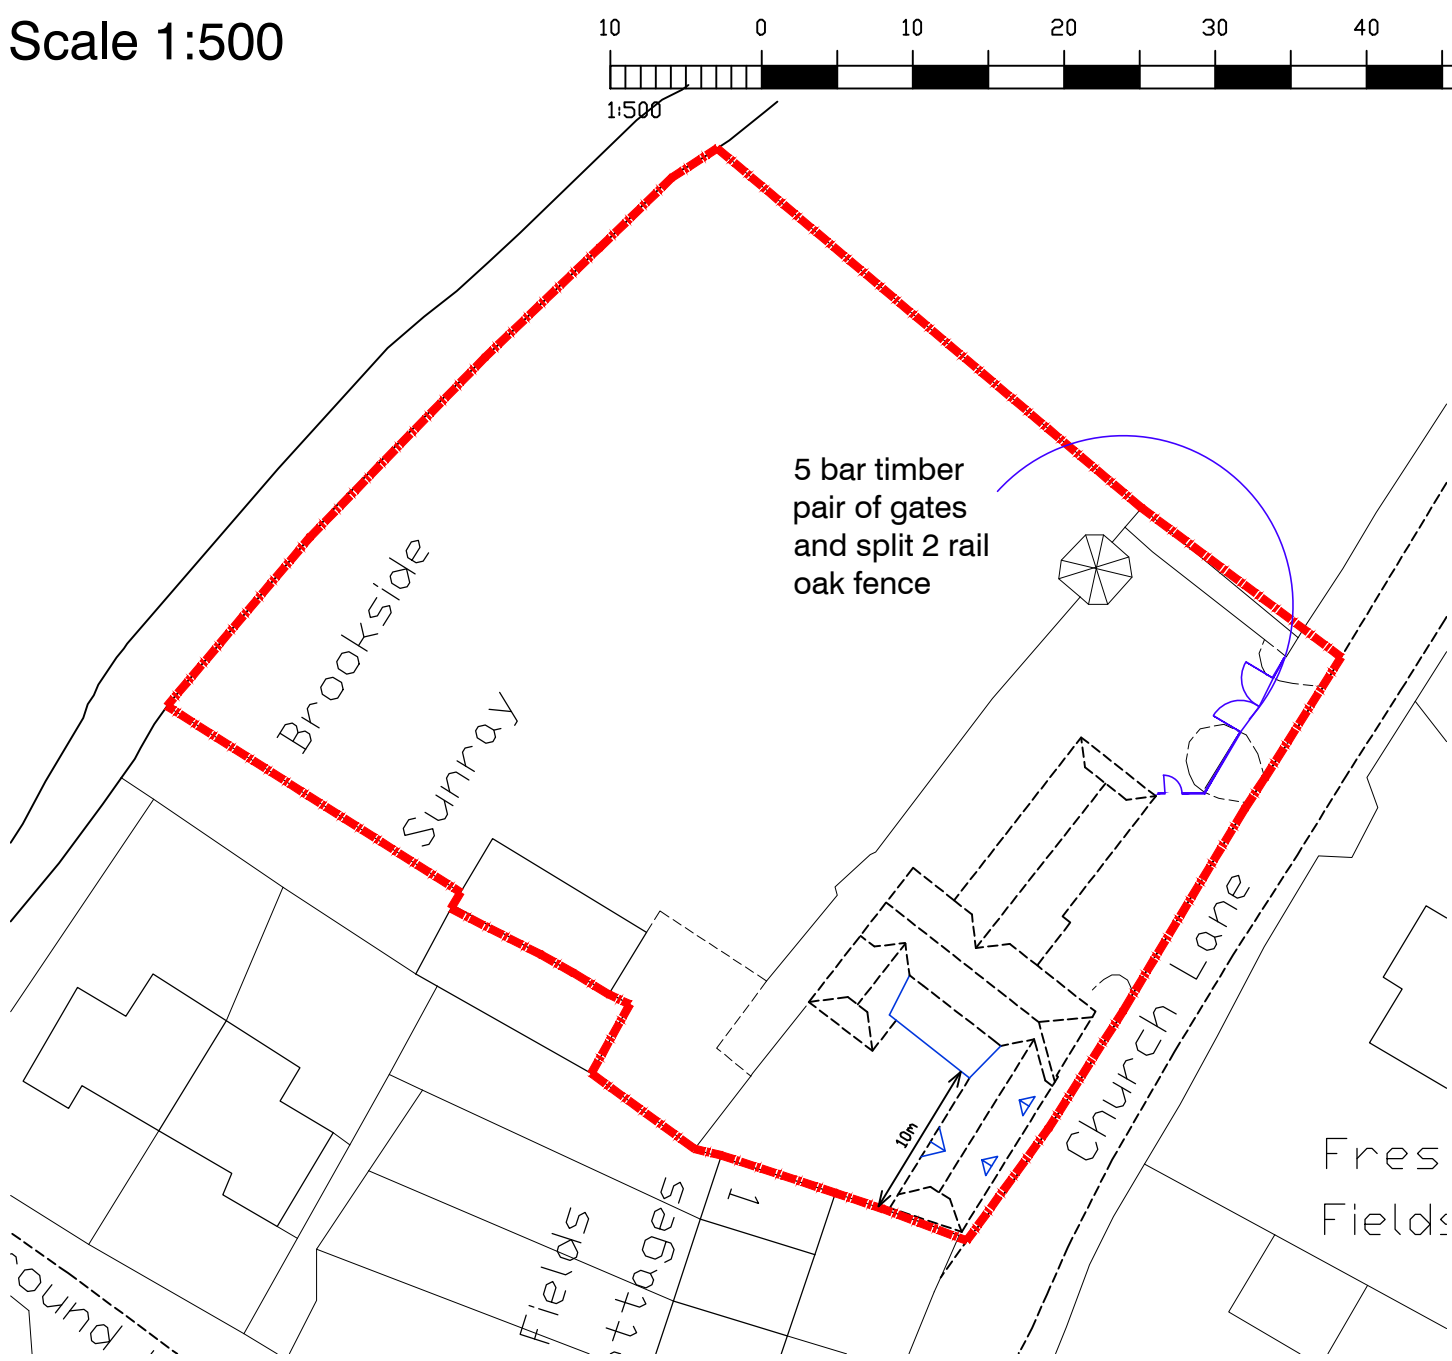


SITE BLOCK PLAN - PROPOSED
Scale 1:500




SOUTH EAST STREET ELEVATION - EXISTING
Scale 1:100

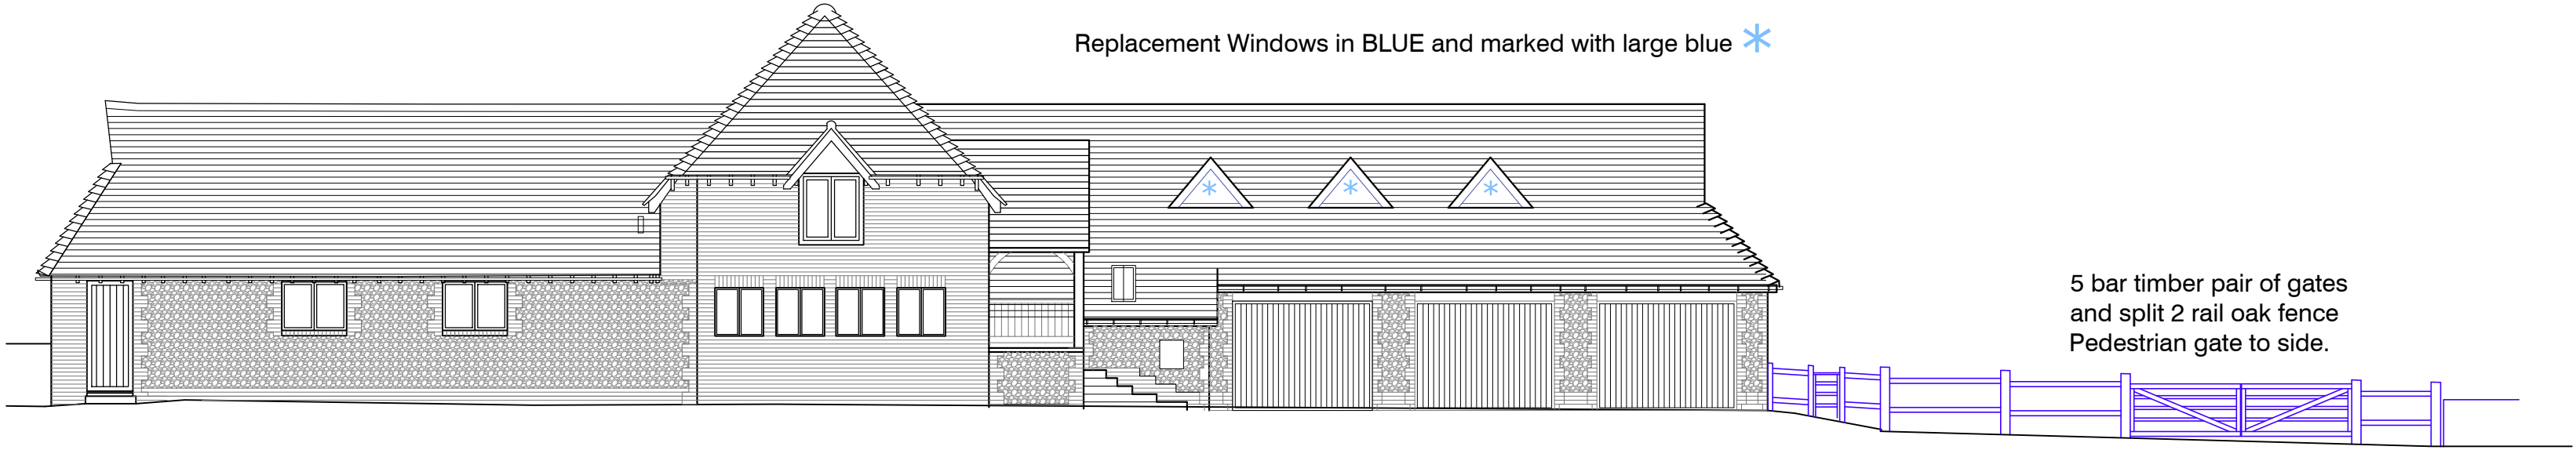

SOUTH EAST STREET ELEVATION - PROPOSED
Scale 1:100

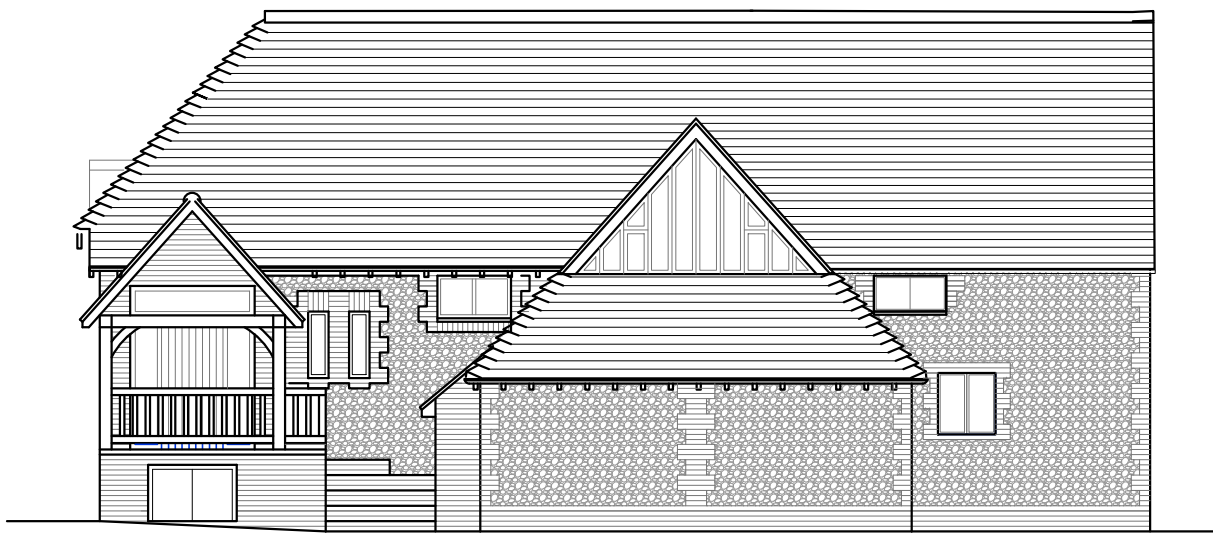

NORTH EAST DWELLING ELEVATION - EXISTING
Scale 1:100

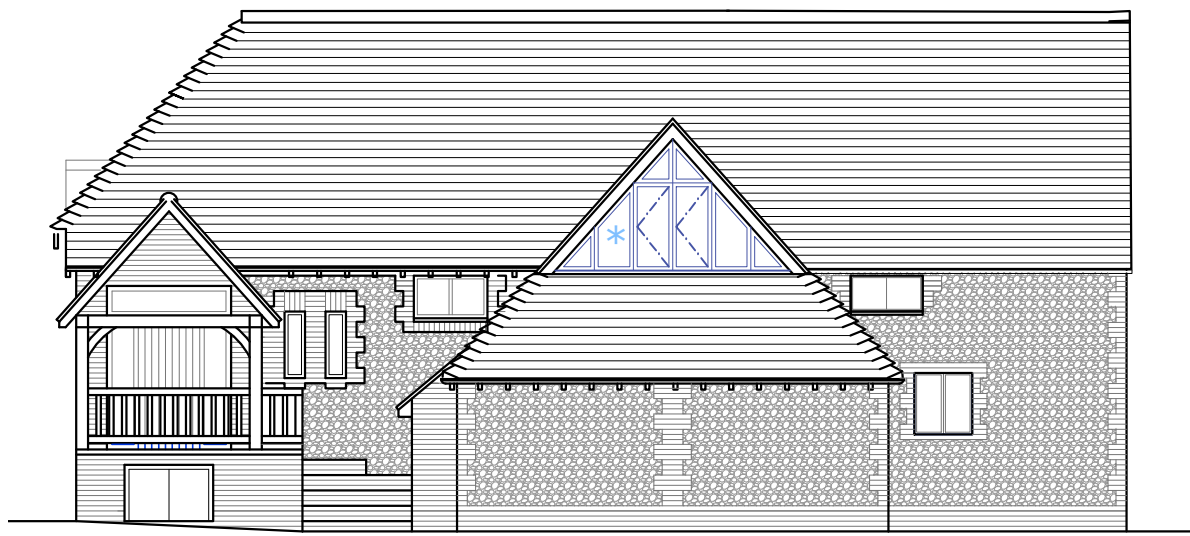



NORTH EAST DWELLING ELEVATION - PROPOSED
Scale 1:100



NORTH WEST DWELLING ELEVATION - EXISTING
Scale 1:100



NORTH WEST DWELLING ELEVATION - PROPOSED
Scale 1:100

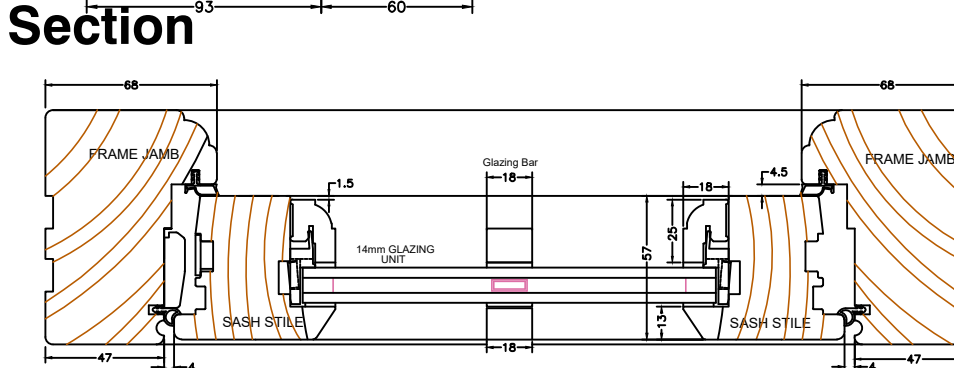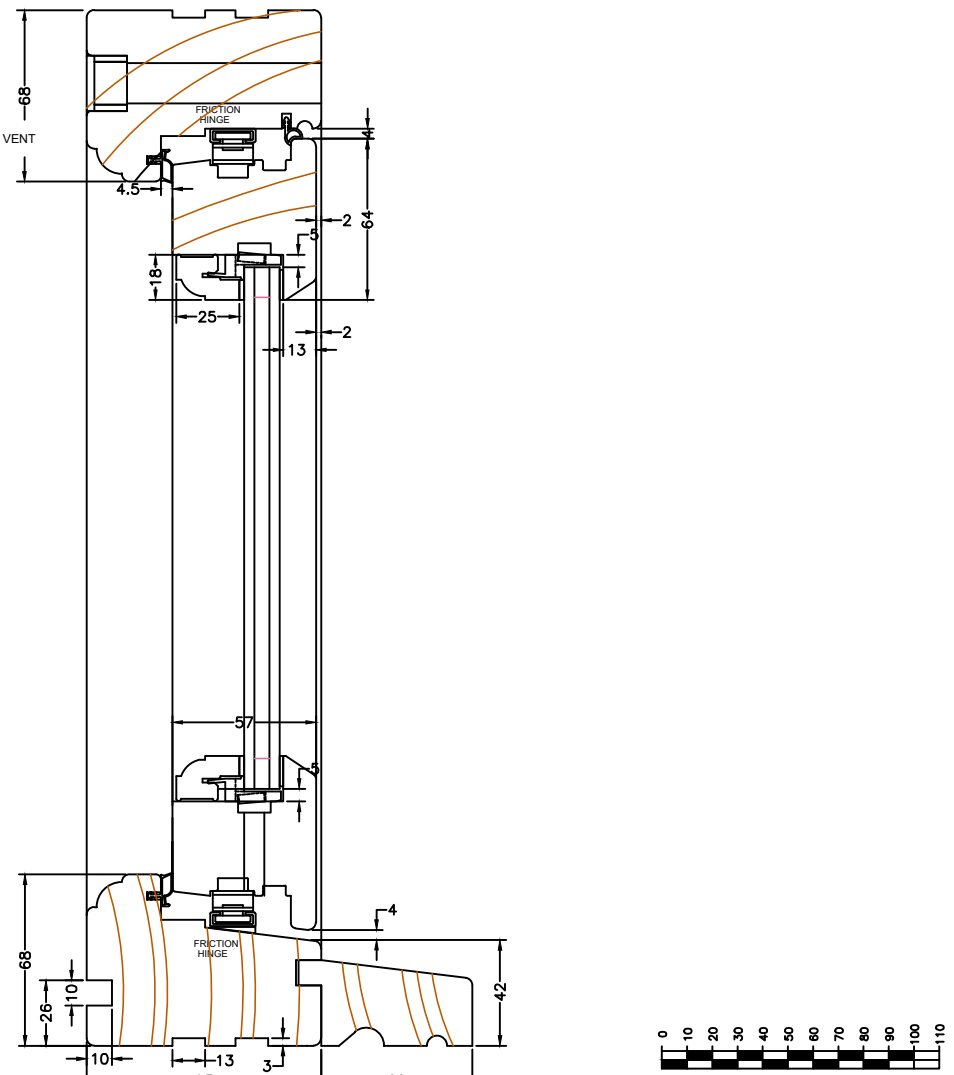

Section
Plan
Window details
Scale 1:3


GENERAL NOTES

Dimensions to be checked on site before commencing work. Any discrepancies shall be reported to the architect immediately.

Do not scale from these drawings except for planning purposes. Use figured dimensions only.

ACCOMPANYING DOCUMENTATION

All details shown on Helyer Davies Architects drawings are to be read in conjunction with the project specification and other consultants drawings and details.

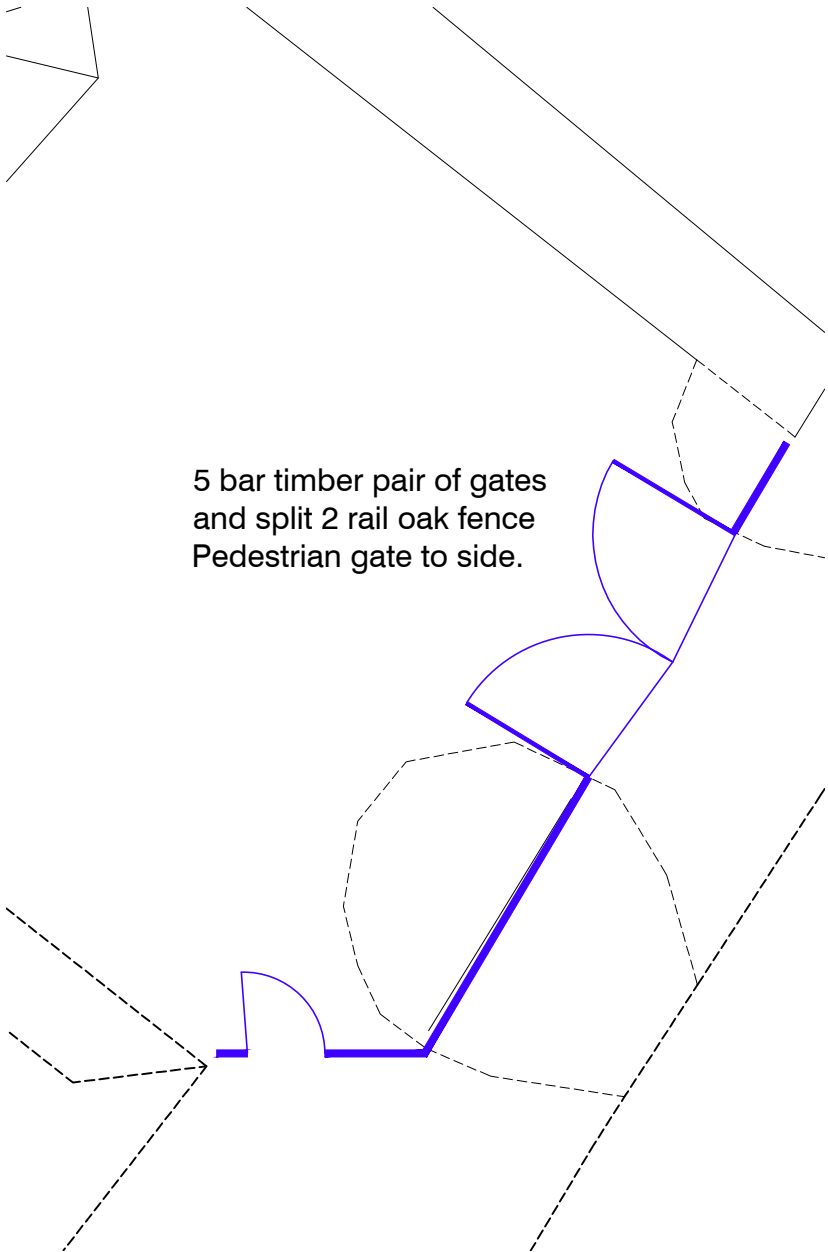

GATES - PROPOSED
Scale 1:100

REV	DATE	AMENDMENT	DRAWN

Helyer Davies Architects
www.hdarchitects.co.uk
mail@hdarchitects.co.uk
01243 370 715
Unit 1 The Old Flour Mill . Queen St
Emsworth . PO10 7BT

PROJECT
Minstrels Barn
Church Lane, Barnham

DRAWING
windows on main house
fence & gate

SCALE
As noted @A1

DATE
Oct-25

DRAWN
MH

DRAWING No.
13062 - 002a

REV