
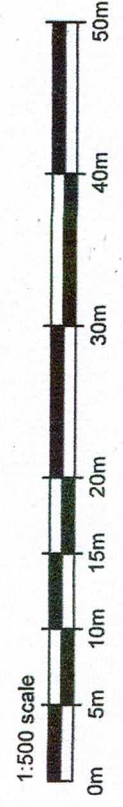


		project	Land north of Orchard End Highground Lane Barnham
client	Mr & Mrs M Bates	title	Tree Constraints Plan
dwg	BJH 01/02	scale	1:500 @ A3
date	July 2021	job	2003
drawn by	bjh	The Granary - White Chimney Row - Westbourne PO10 8RS 07875 520881 bernieharverson@gmail.com	

- Key:**
-  = Trees of A (high) grading
 -  = Trees of B (moderate) grading
 -  = Trees of C (low) grading
 -  = Trees of U (fell) grading
 -  = Root Protection Area in accordance with BS5837 recommendations

- Key:**
-  = Site Development boundary
 -  = Access over unadopted road back to highway (Church Lane)

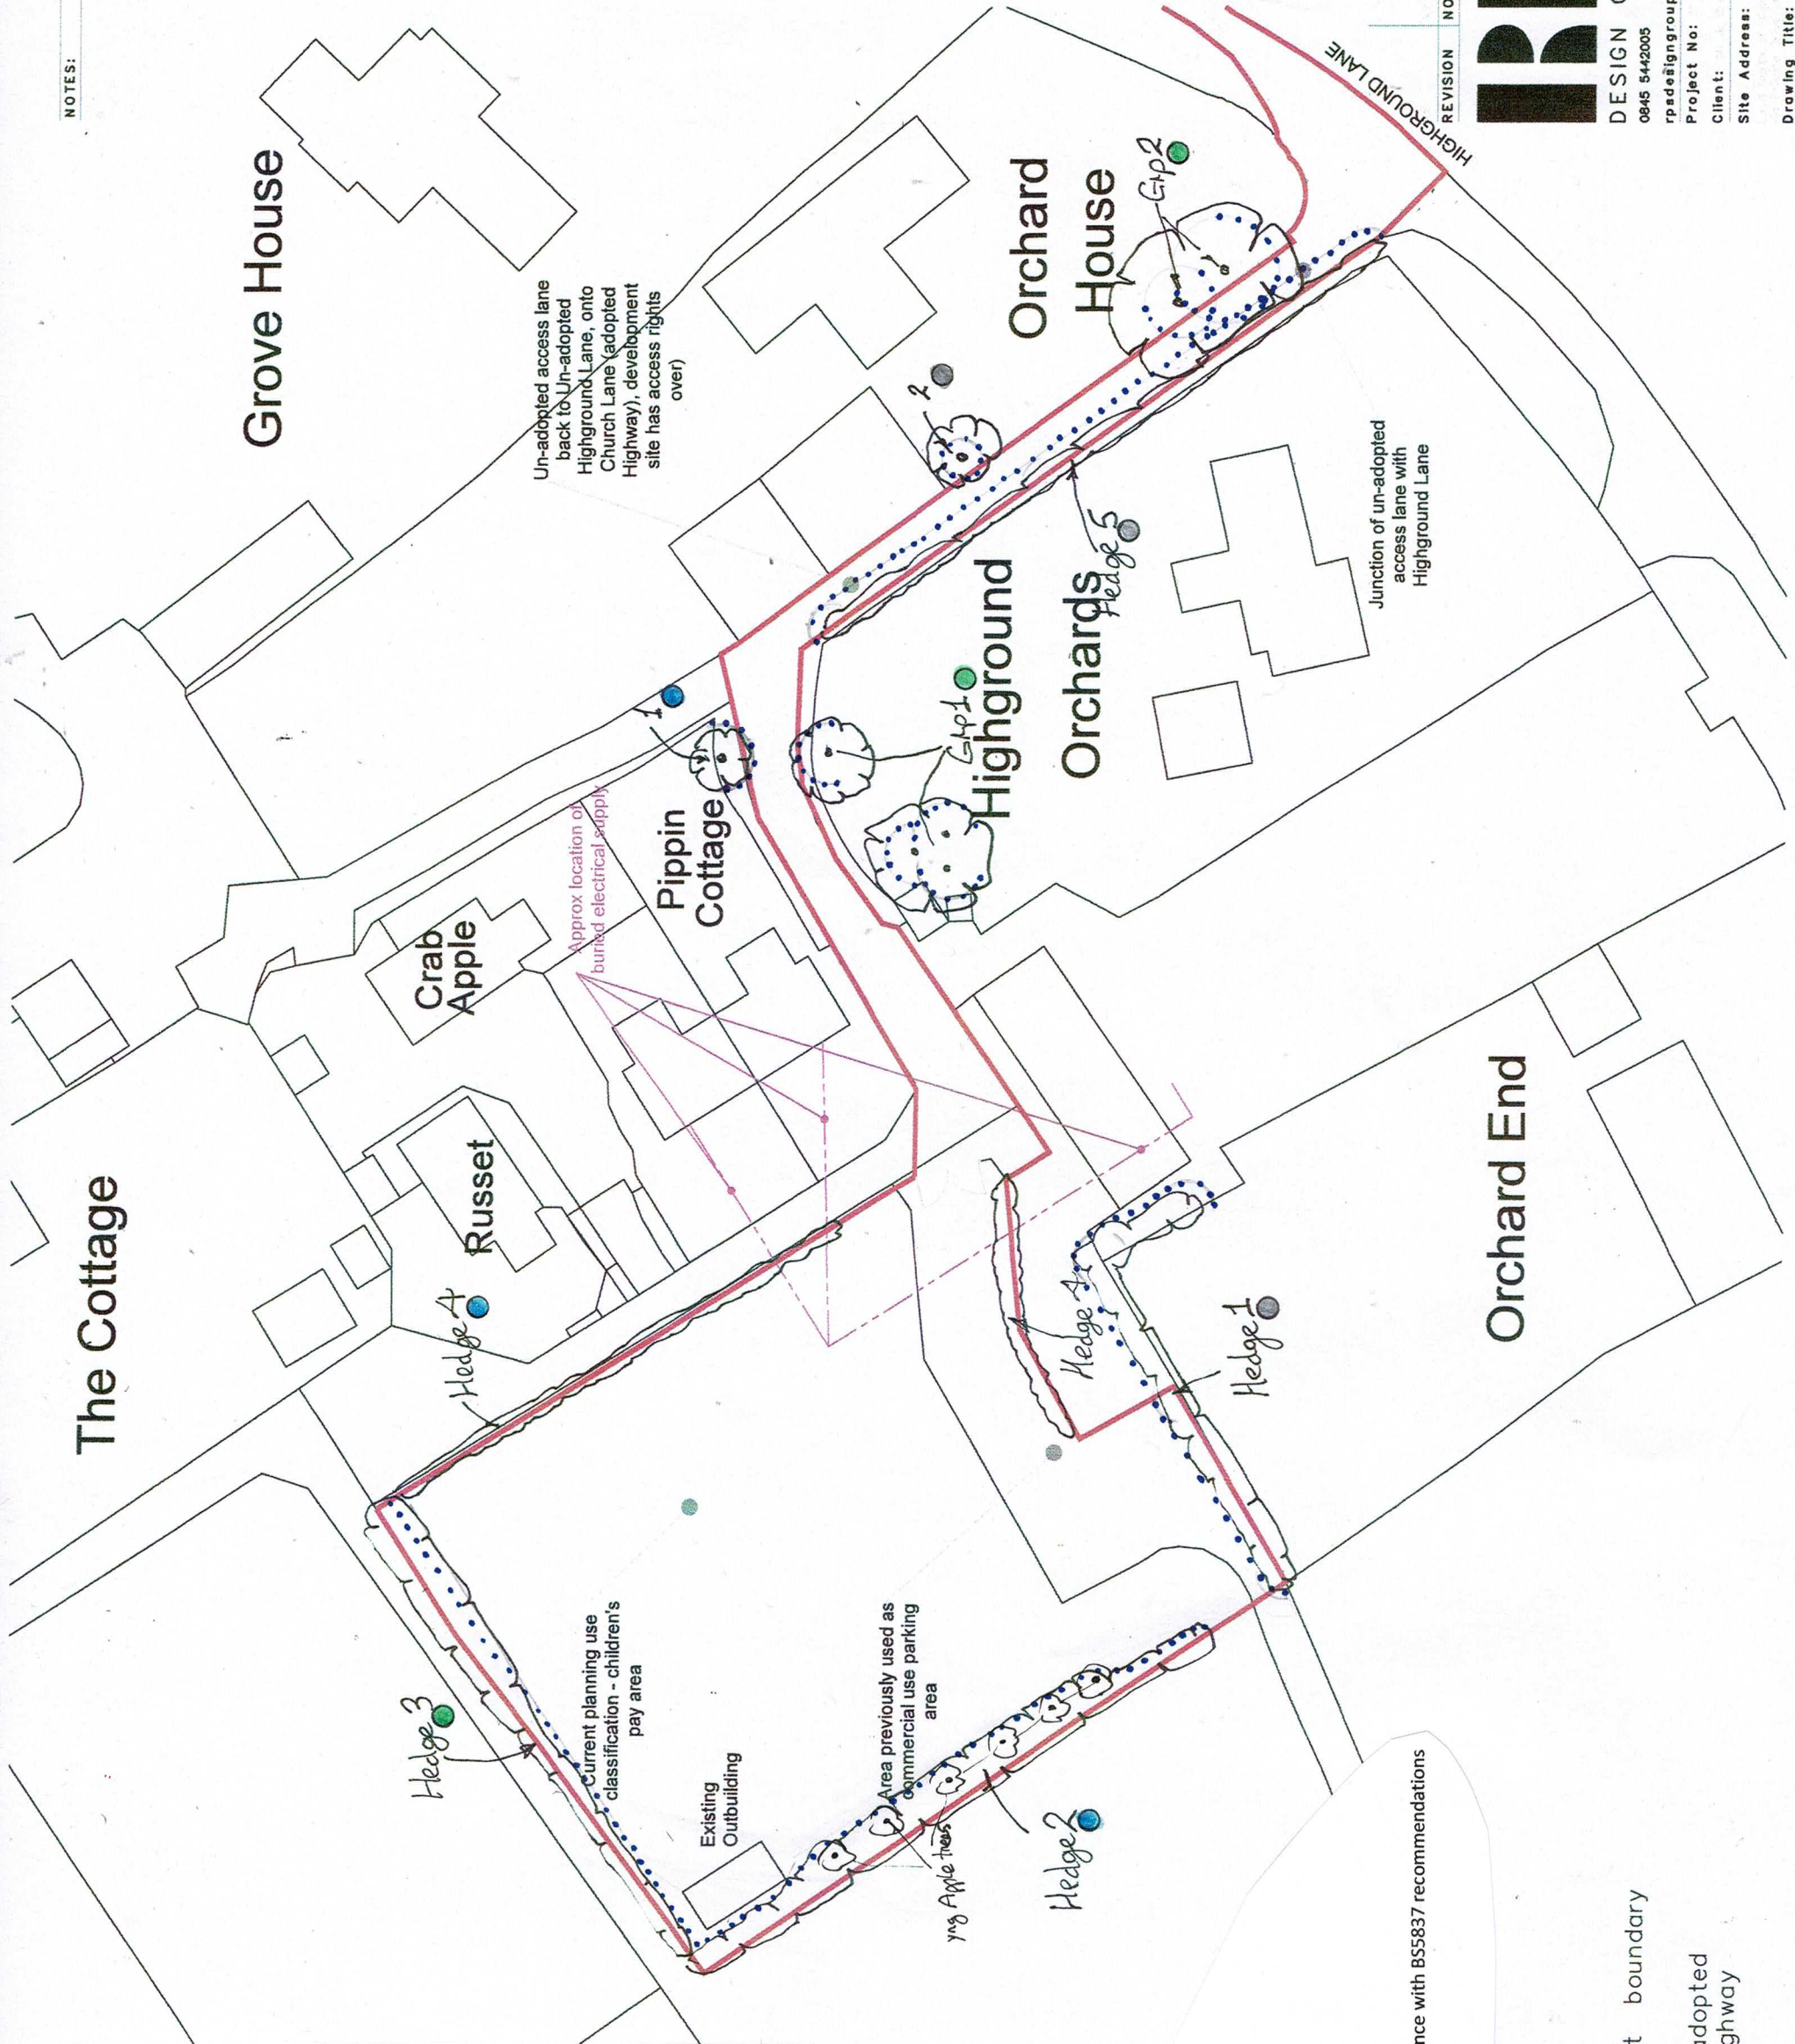

EXISTING BLOCK PLAN 1:500 @A3



0845 8442005
 rpsdesigngroup.co.uk
 Project No:
 Client:
 Site Address:

Drawing Title:



NOTES:

REVISION NOTES