



from
**Southern
Water**

Planning and Development Services
Arun District Council
Arun Civic Centre
Maltravers Road
Littlehampton
West Sussex
BN17 5LF

Your ref
BN/114/21/PL

Our ref
PLAN-041566

Date
29/09/2021



Dear Sir/Madam,

Proposal: Creation of 1 No. 1.5 storey dwelling on brownfield (previous use commercial car parking / children's play area associated with holiday let business) (resubmission following BN/53/21/PL). This application is a Departure from the Development Plan & is in CIL Zone 3 & is CIL Liable as new dwelling.

Site: BN/114/21/PL: - Land to the rear of Highground House & Orchard End, Highground Lane, Barnham.

Thank you for your letter dated 31/08/2021.

Please see the attached extract from Southern Water records showing the approximate position of our existing public foul sewer within the access of the development site. The exact position of the public assets must be determined on site by the applicant in consultation with Southern Water.

Please note:

- The 350 mm public foul sewer requires a clearance of 3 metres on either side of the gravity sewers to protect it from construction works and to allow for future access for maintenance.
- No development or tree planting should be carried out within 3 metres of the external edge of the public gravity sewer without consent from Southern Water.
- No soakaway, swales, ponds, watercourses or any other surface water retaining or conveying features should be located within 5 metres of a public sewer.
- All existing infrastructure should be protected during the course of construction works.

Please refer to: southernwater.co.uk/media/3011/stand-off-distances.pdf

Southern Water, Southern House, Yeoman Road, Worthing, West Sussex, BN13 3NX
southernwater.co.uk

Southern Water Services Ltd, Registered Office: Southern House, Yeoman Road, Worthing, West Sussex, BN13 3NX Registered in England No. 2366670

Furthermore, it is possible that a sewer now deemed to be public could be crossing the development site. Therefore, should any sewer be found during construction works, an investigation of the sewer will be required to ascertain its ownership before any further works commence on site.

The impact of any works within the highway/access road on public apparatus shall be assessed and approved, in consultation with Southern Water, under a NRSWA enquiry in order to protect public apparatus. Please send these enquiries to: [REDACTED]

Southern Water requires a formal application for a connection to the public foul sewer to be made by the applicant or developer.

To make an application visit: southernwater.co.uk/developing and please read our New Connections Services Charging Arrangements documents which are available on our website via the following link: southernwater.co.uk/developing-building/connection-charging-arrangements

The Council's Building Control officers or technical staff should be asked to comment on the adequacy of soakaways to dispose of surface water from the proposed development.

Due to surface water inundation issues in the Lidsey Catchment the applicant is advised to adopt, where appropriate, the measures set out in the table "Practical measures to reduce the potential impacts of development". The developer should look to protect the public sewerage system from inundation and infiltration, which contribute to flooding in unfavourable conditions.

For further advice, please contact Southern Water, Southern House, Yeoman Road, Worthing, West Sussex, BN13 3NX [REDACTED]


Website: southernwater.co.uk or by email at: [REDACTED]

Yours faithfully,

Growth Planning Team
Business Channels

southernwater.co.uk/developing-building/planning-your-development

SOUTHERN WATER

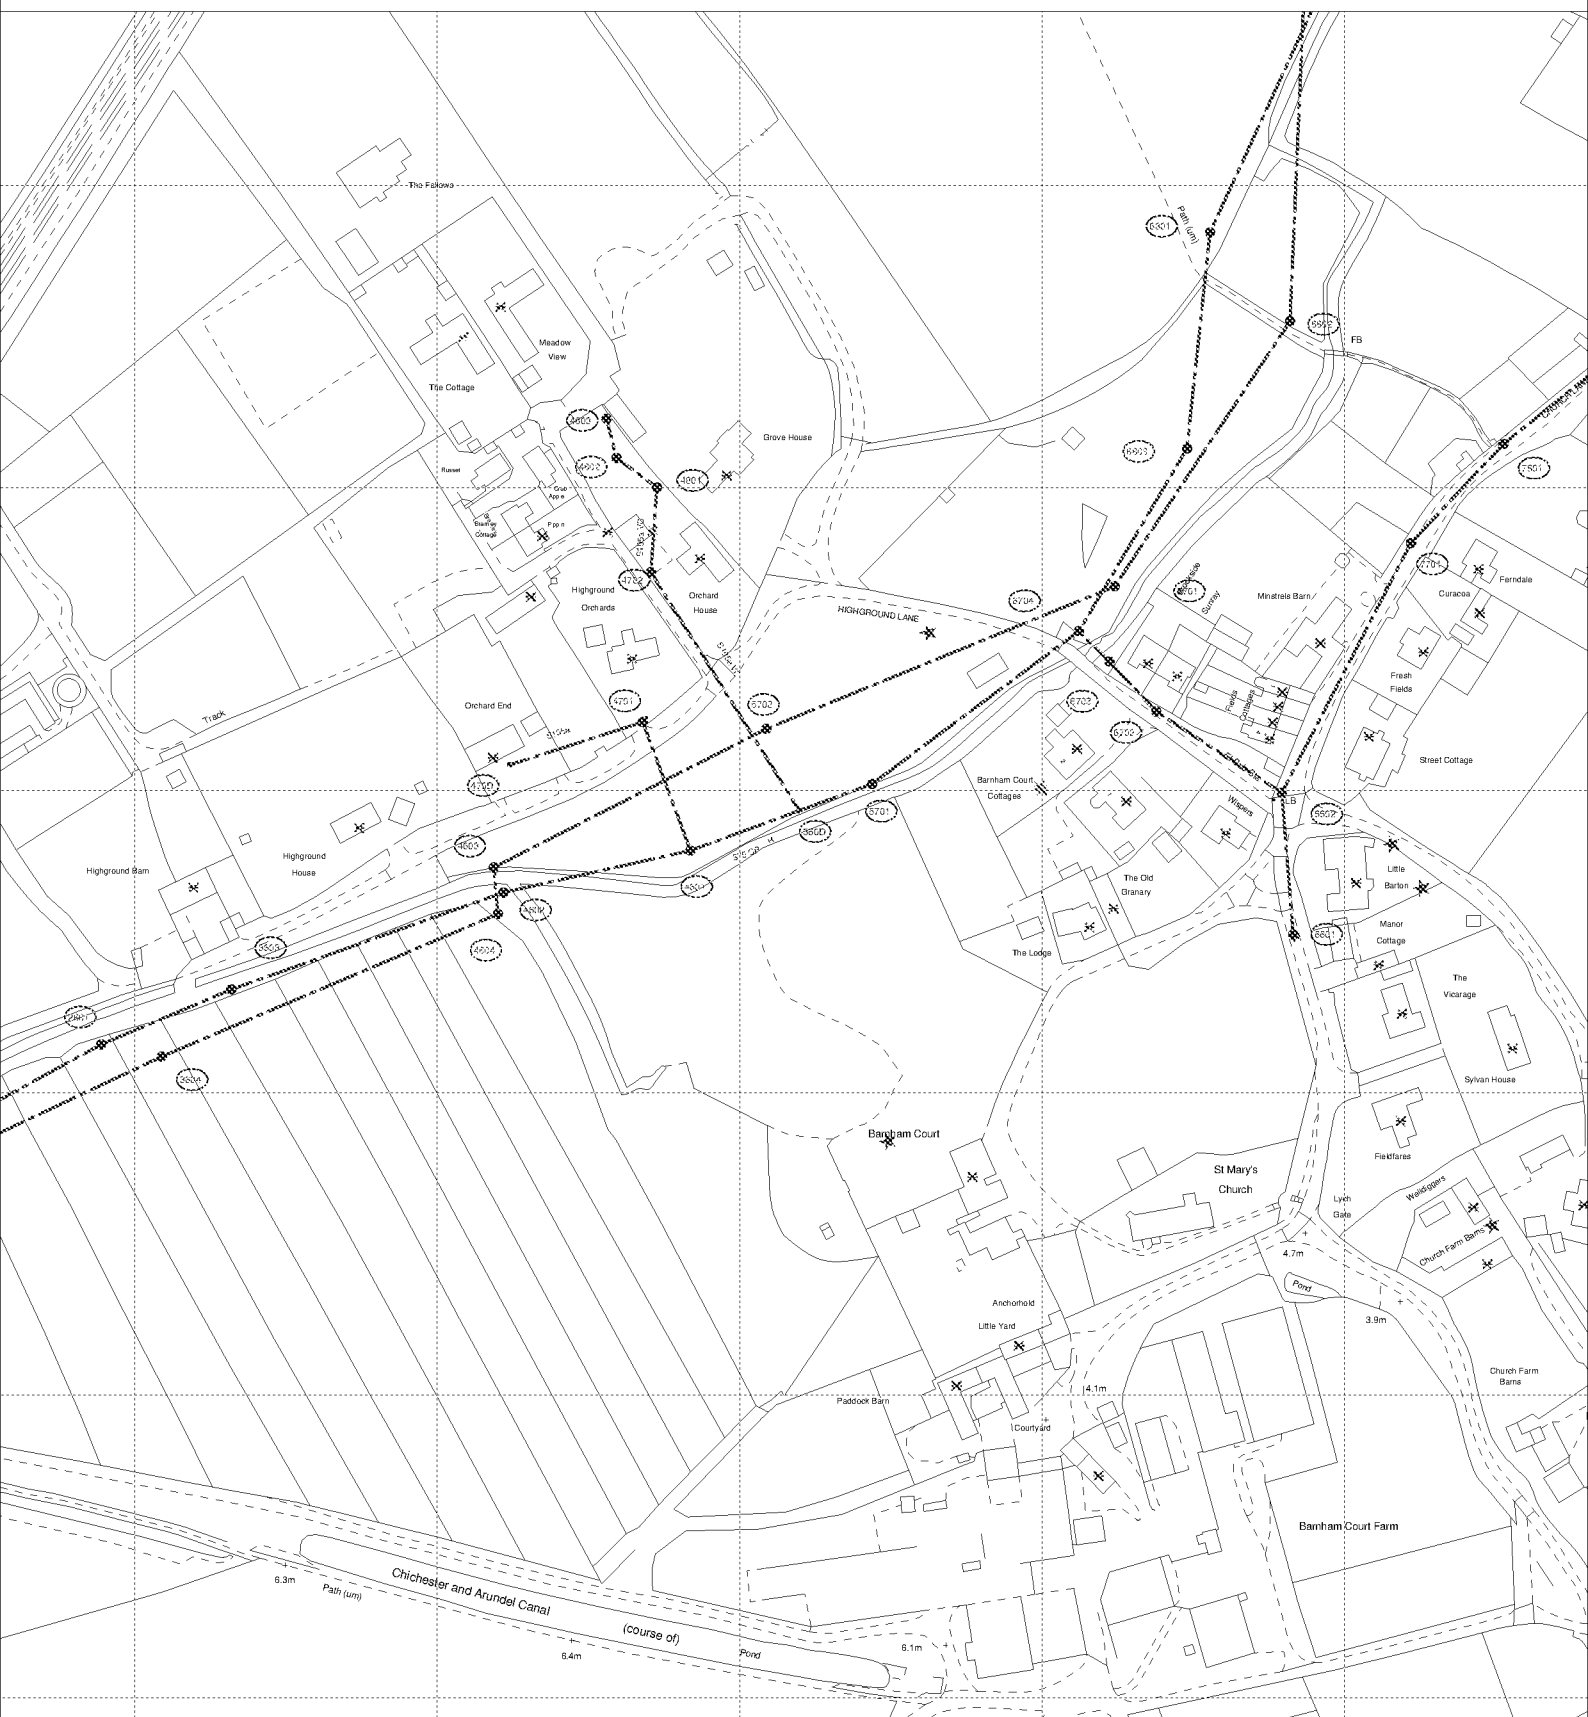

The positions of pipes shown on this plan are believed to be correct, but Southern Water Services Ltd accept no responsibility in the event of inaccuracy. The actual positions should be determined on site.

Based upon Ordnance Survey Digital Data with the permission of the controller of H.M.S.O. Crown Copyright Reserved Licence No. WU 298530

O.S. REF: SU9503NE

Scale: 1:2500

Screen Print

WARNING: BAC pipes are constructed of Bonded Asbestos Cement

WARNING: Unknown (UNK) materials may include Bonded Asbestos Cement

ARUN DISTRICT COUNCIL BN/114/21/PL



Printed By: kishoku

Date: 28-9-2021

Southern Water MapGuide Browser

Requested By: