


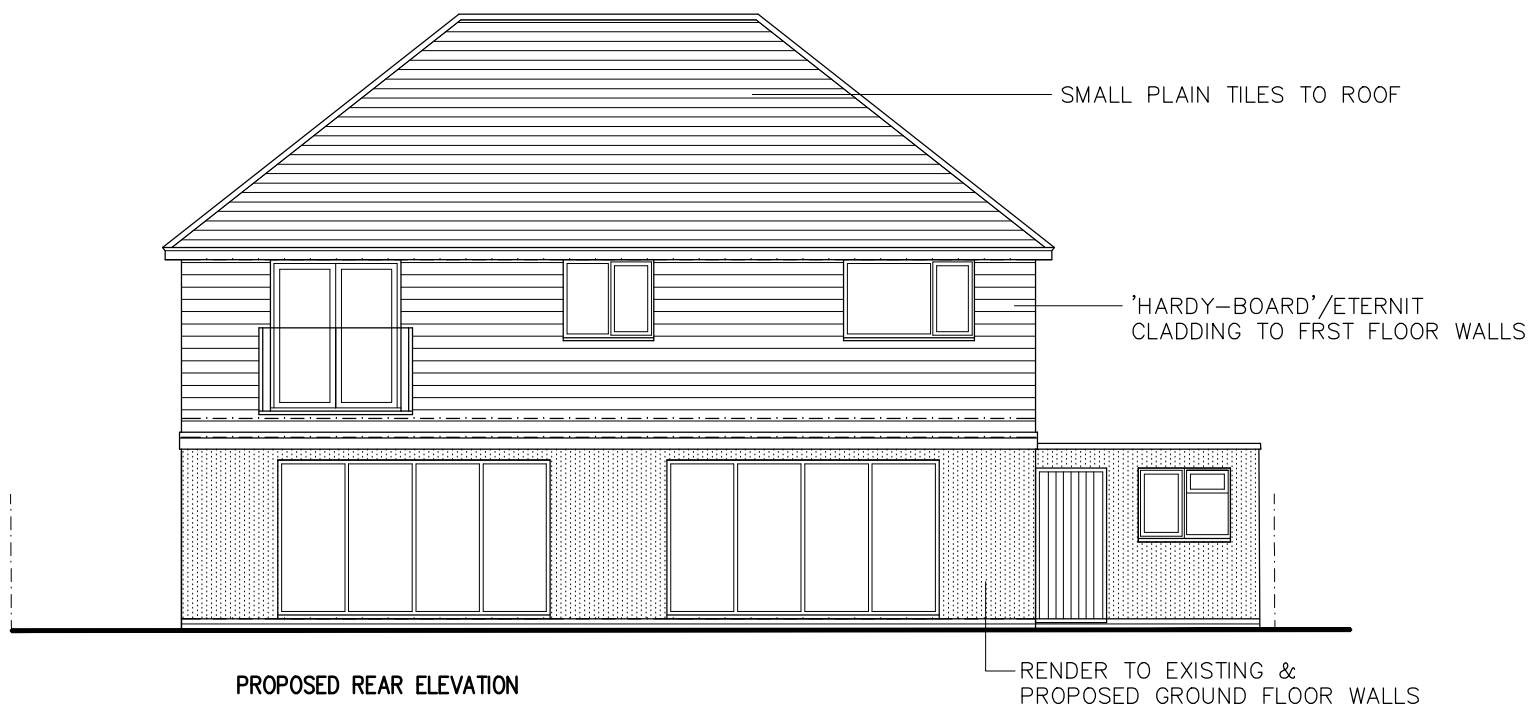

FOR MR & MRS D. HARVEY		
SITE 19 ELM GROVE, BARNHAM, WEST SUSSEX. PO22 0HJ		
TITLE PROPOSED FIRST FLOOR & EXTENSION PROPOSED ELEVATIONS SHEET 1		
SCALE 1:100	DRAWN AH 09/19	DRAWING NO. 05 REV