


REV. A – DIMENSIONS ADDED 25/11/2019

FOR MR & MRS HARVEY		
SITE 19 ELM GROVE, BARNHAM, WEST SUSSEX. PO22 0HJ		
TITLE PROPOSED EXTENSION & ALTERATIONS BLOCK PLAN		
SCALE 1: 500 © A3	DRAWN AH 09/19	DRAWING NO. 01B REV. A

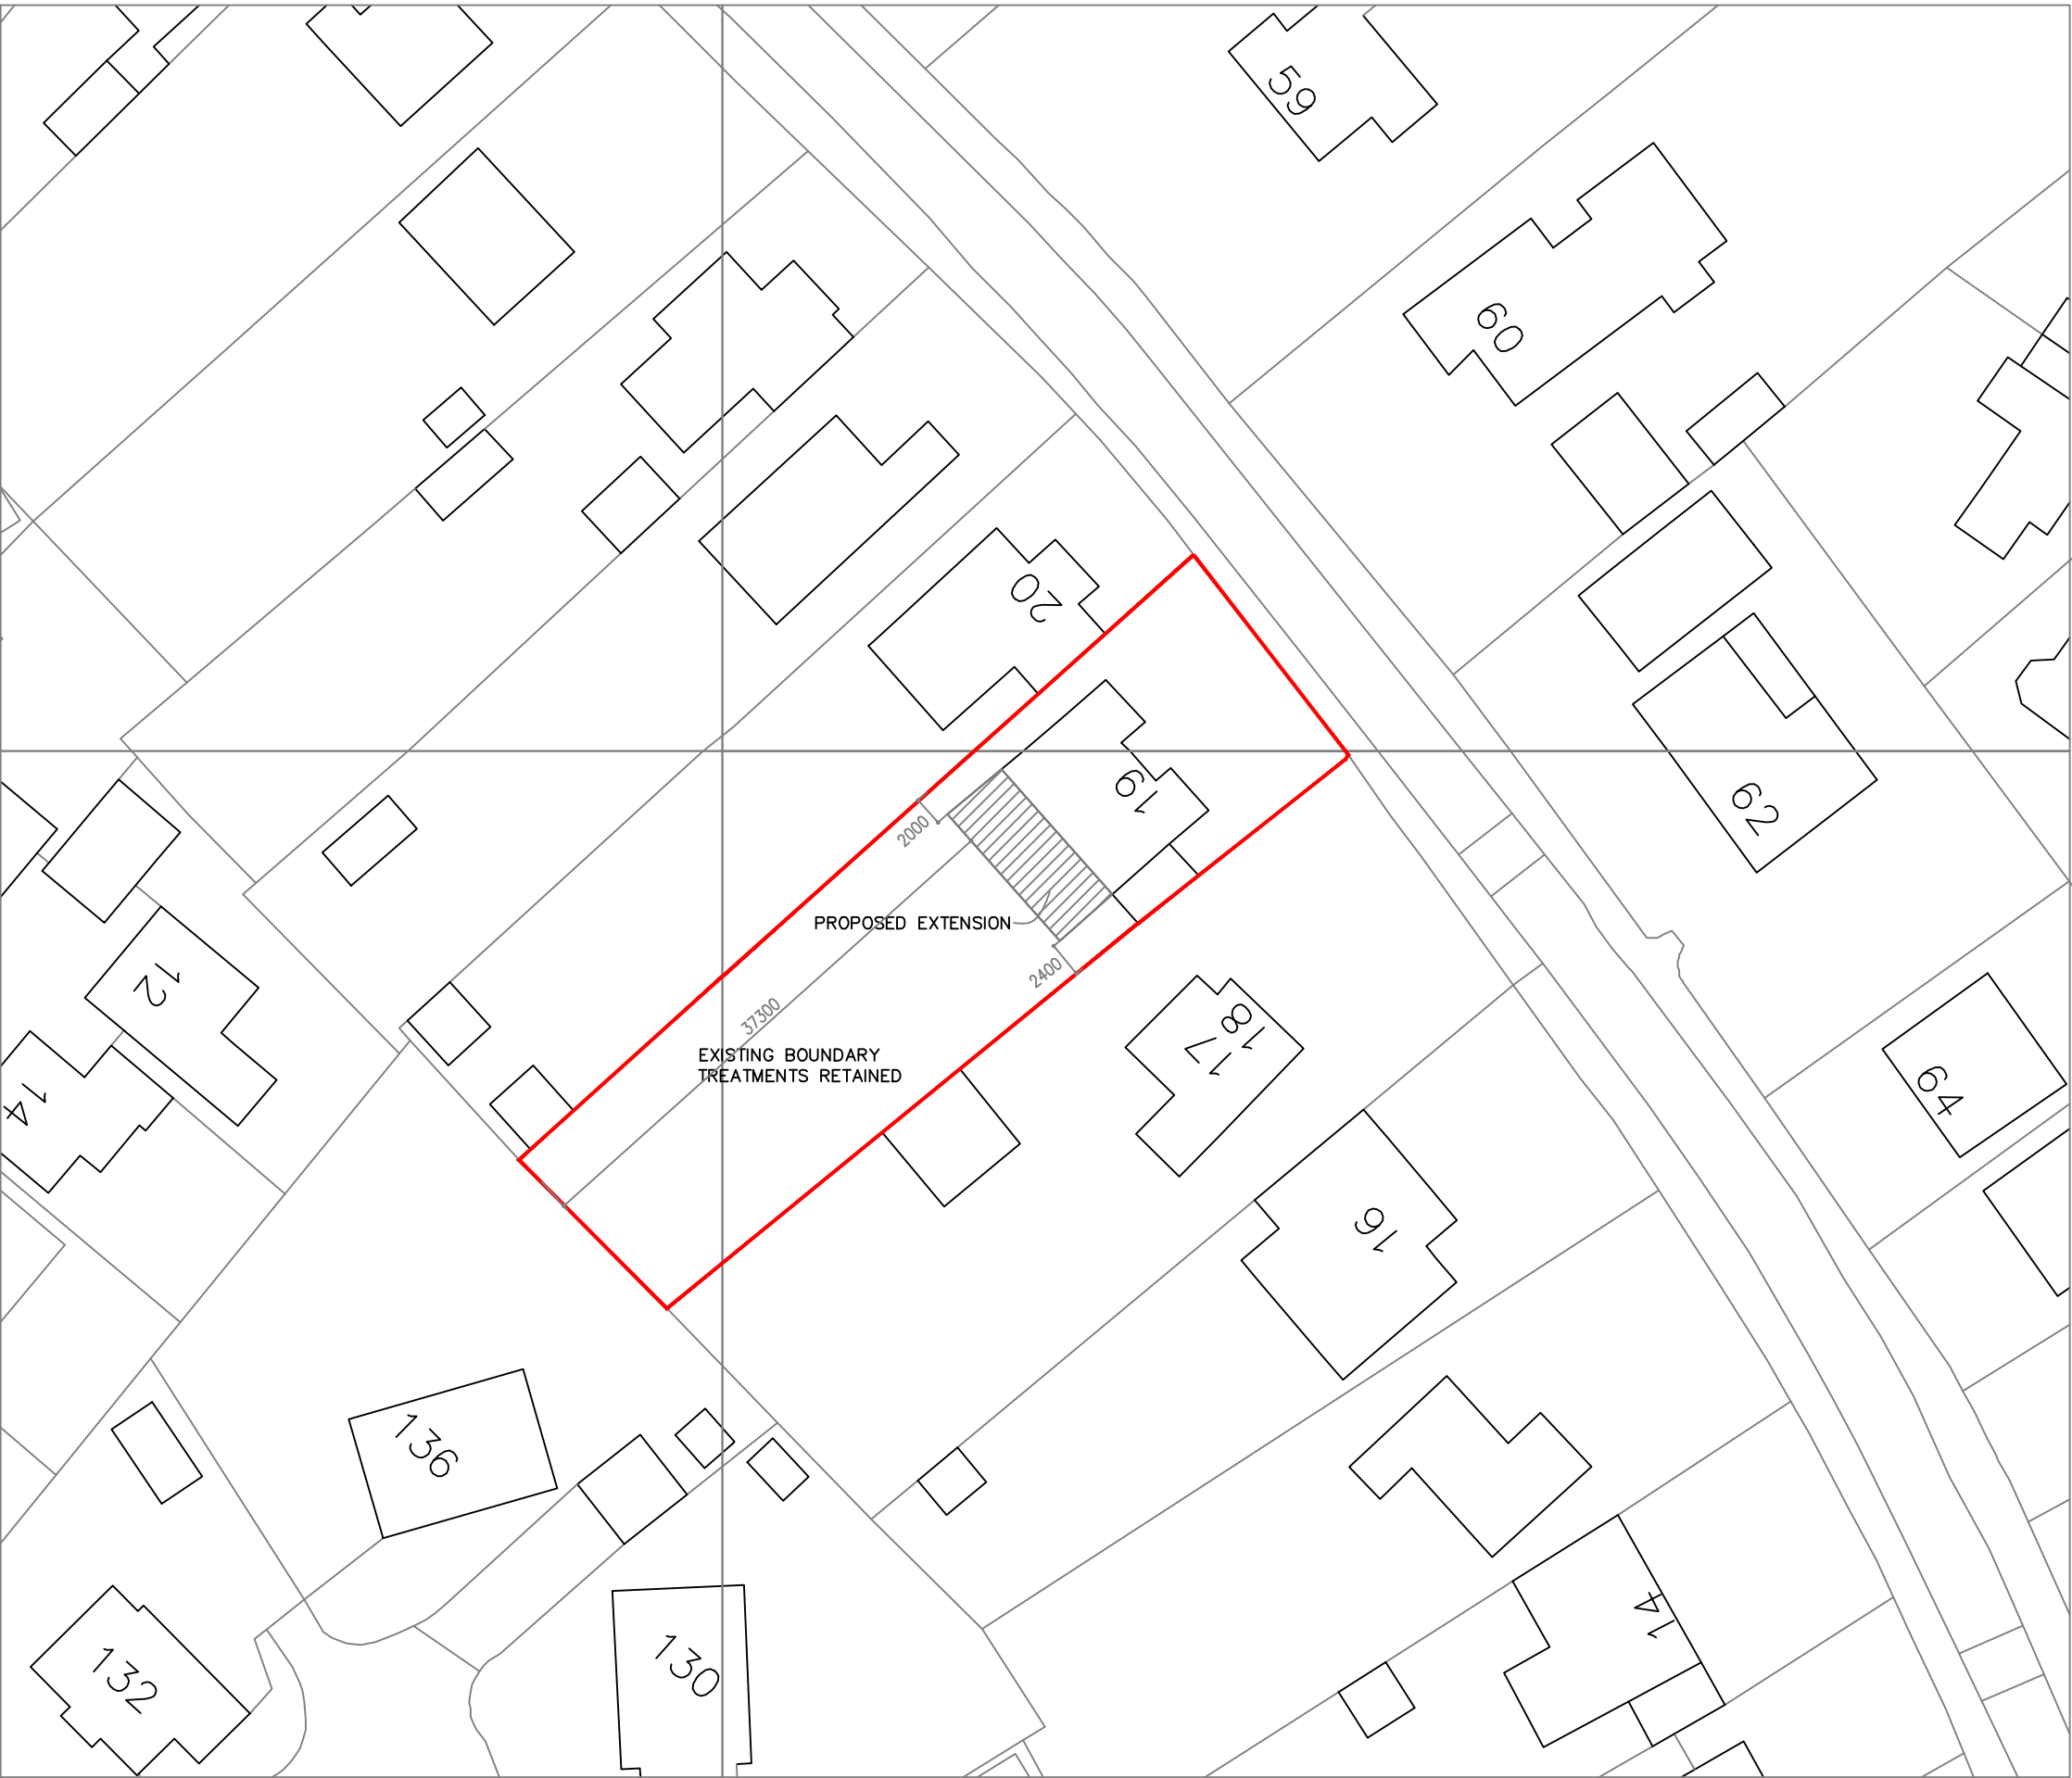

SCALE 1: 500 © A3